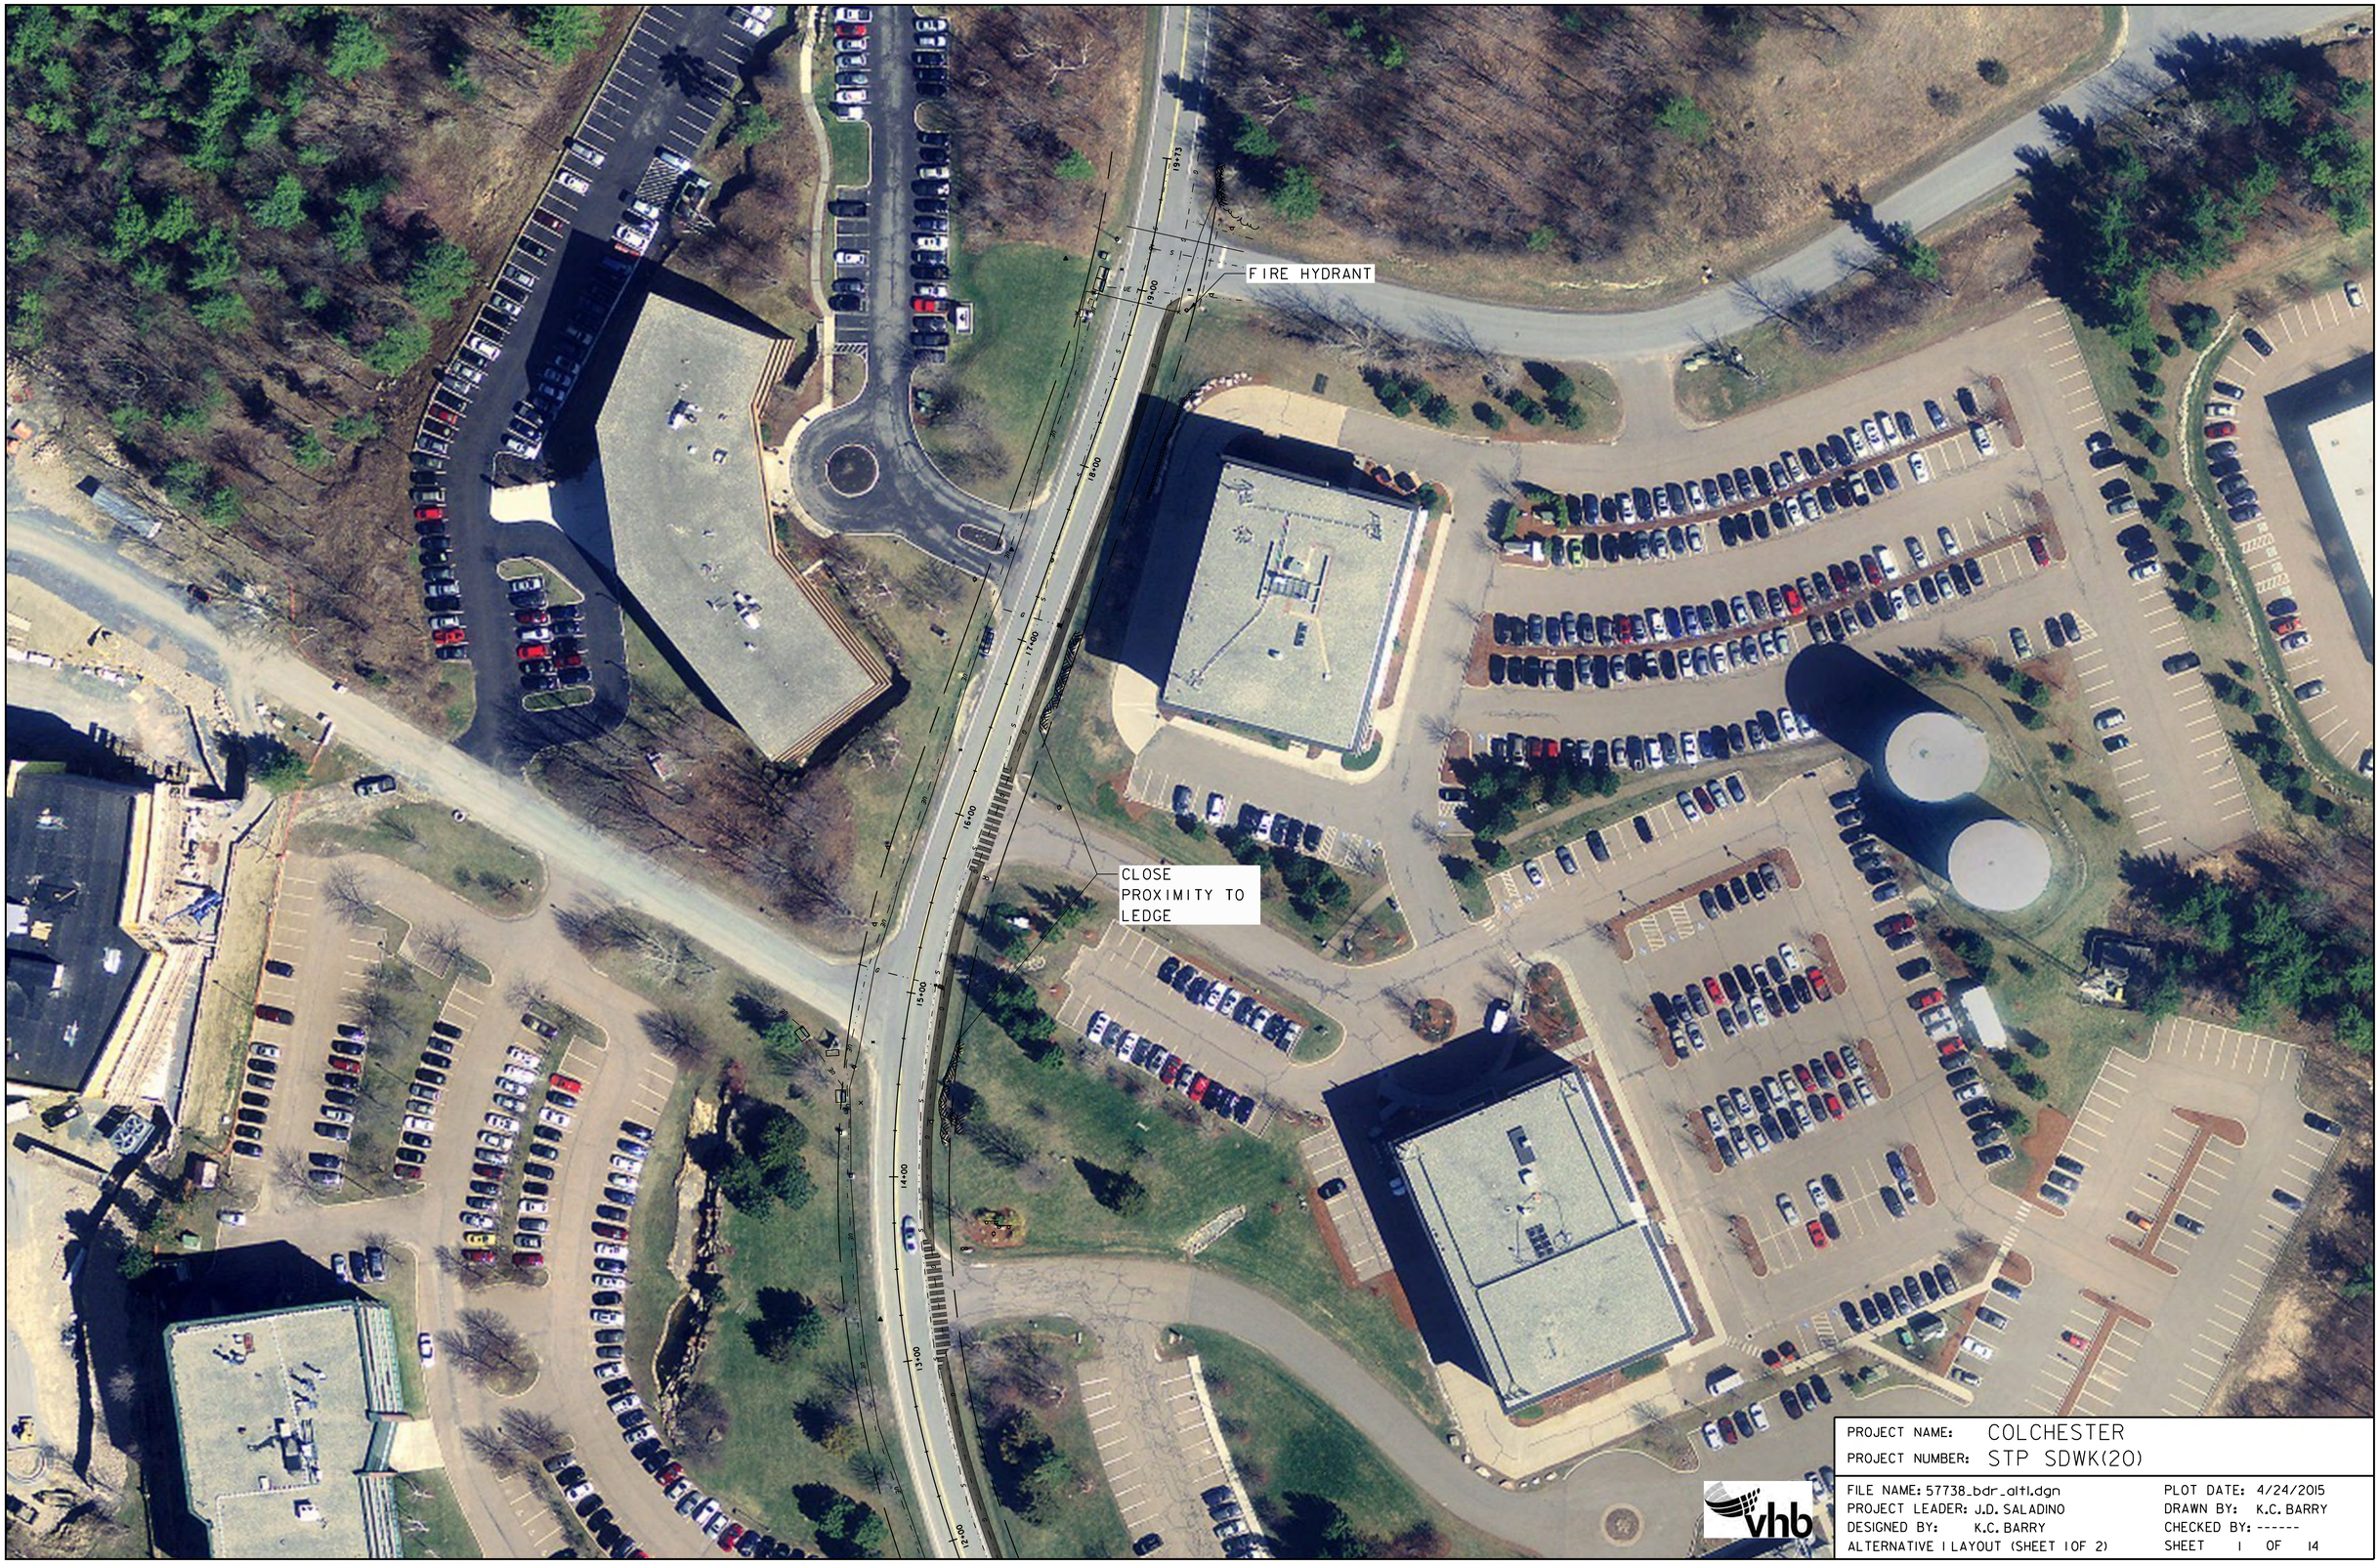

PROJECT NAME:	COLCHESTER
PROJECT NUMBER:	STP SDWK(20)

FILE NAME: 57738_bdr_alt1.dgn	PLOT DATE: 4/24/2015
PROJECT LEADER: J.D. SALADINO	DRAWN BY: K.C. BARRY
DESIGNED BY: K.C. BARRY	CHECKED BY: ------
ALTERNATIVE I LAYOUT (SHEET 1OF 2)	SHEET 1 OF 14

PROJECT NAME:	COLCHESTER
PROJECT NUMBER:	STP SDWK(20)

FILE NAME: 57738_bdr_alt1.dgn	PLOT DATE: 4/24/2015
PROJECT LEADER: J.D. SALADINO	DRAWN BY: K.C. BARRY
DESIGNED BY: K.C. BARRY	CHECKED BY: ------
ALTERNATIVE 1 LAYOUT (SHEET 2 OF 2)	SHEET 2 OF 14

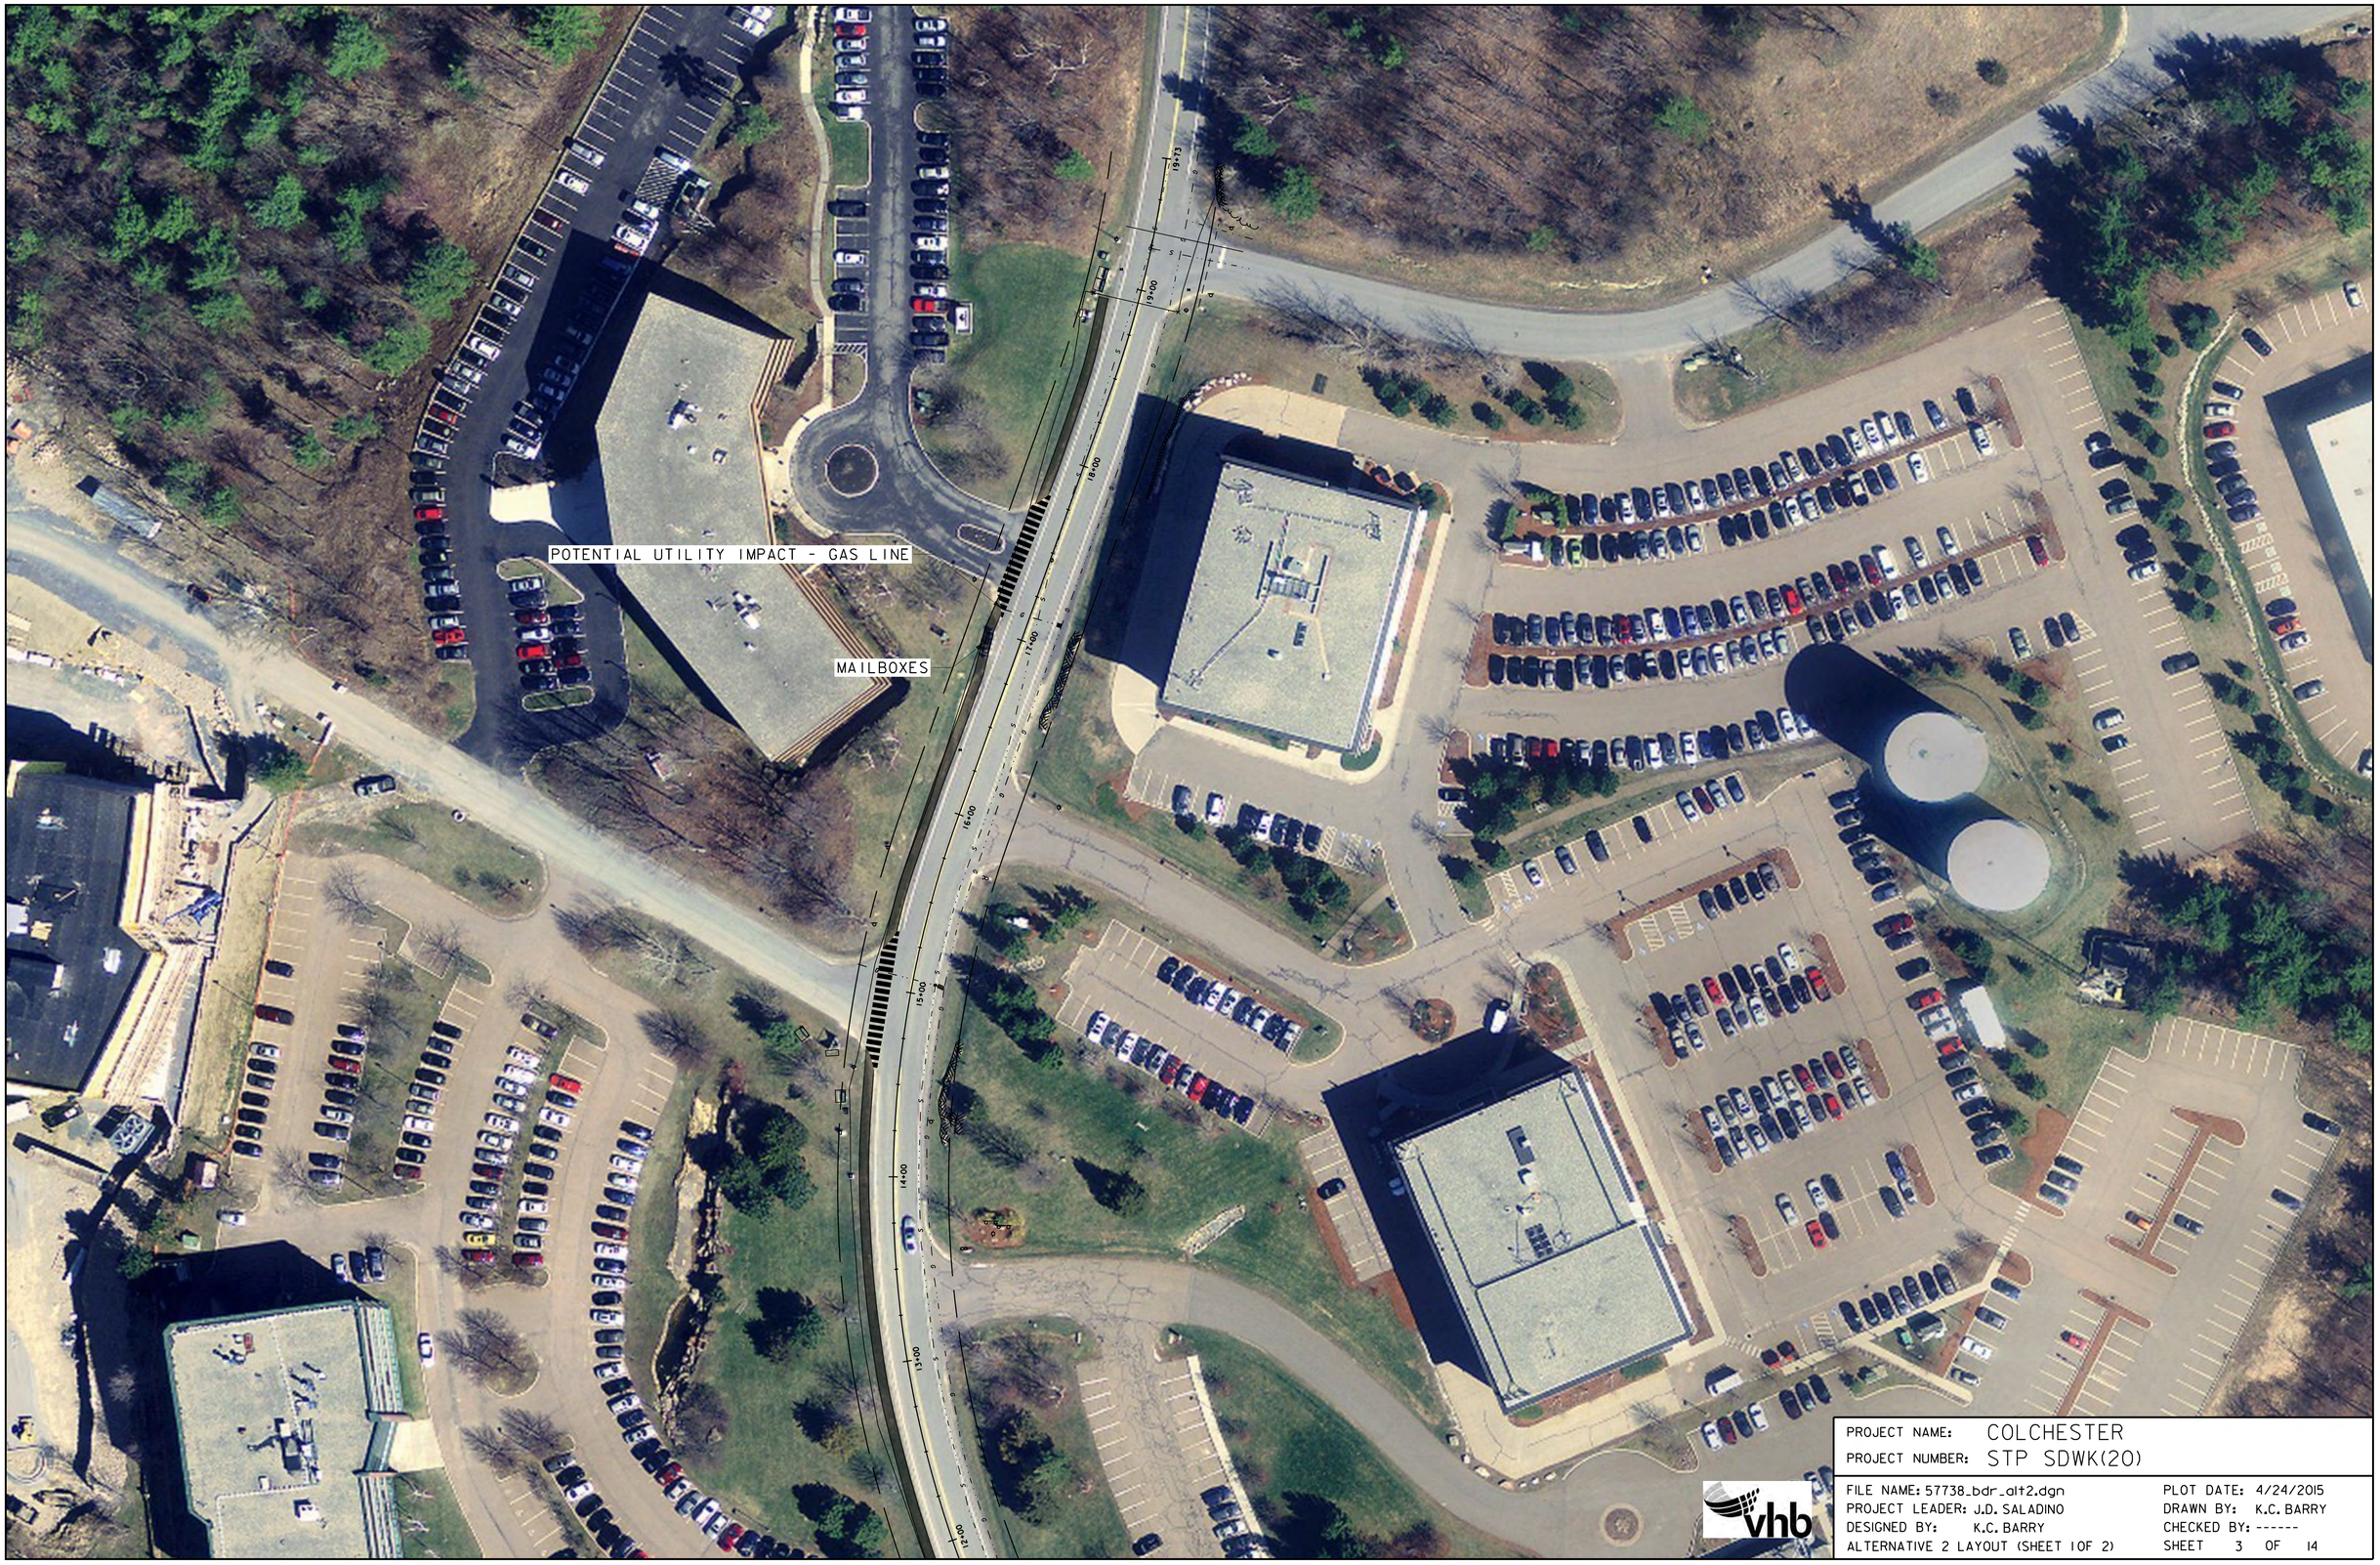

PROJECT NAME:	COLCHESTER
PROJECT NUMBER:	STP SDWK(20)
FILE NAME: 57738_bdr_alt2.dgn	PLOT DATE: 4/24/2015
PROJECT LEADER: J.D. SALADINO	DRAWN BY: K.C. BARRY
DESIGNED BY: K.C. BARRY	CHECKED BY: ------
ALTERNATIVE 2 LAYOUT (SHEET 1 OF 2)	SHEET 3 OF 14

PROJECT NAME:	COLCHESTER
PROJECT NUMBER:	STP SDWK(20)

FILE NAME: 57738_bdr_alt2.dgn	PLOT DATE: 4/24/2015
PROJECT LEADER: J.D. SALADINO	DRAWN BY: K.C. BARRY
DESIGNED BY: K.C. BARRY	CHECKED BY: ------
ALTERNATIVE 2 LAYOUT (SHEET 2 OF 2)	SHEET 4 OF 14

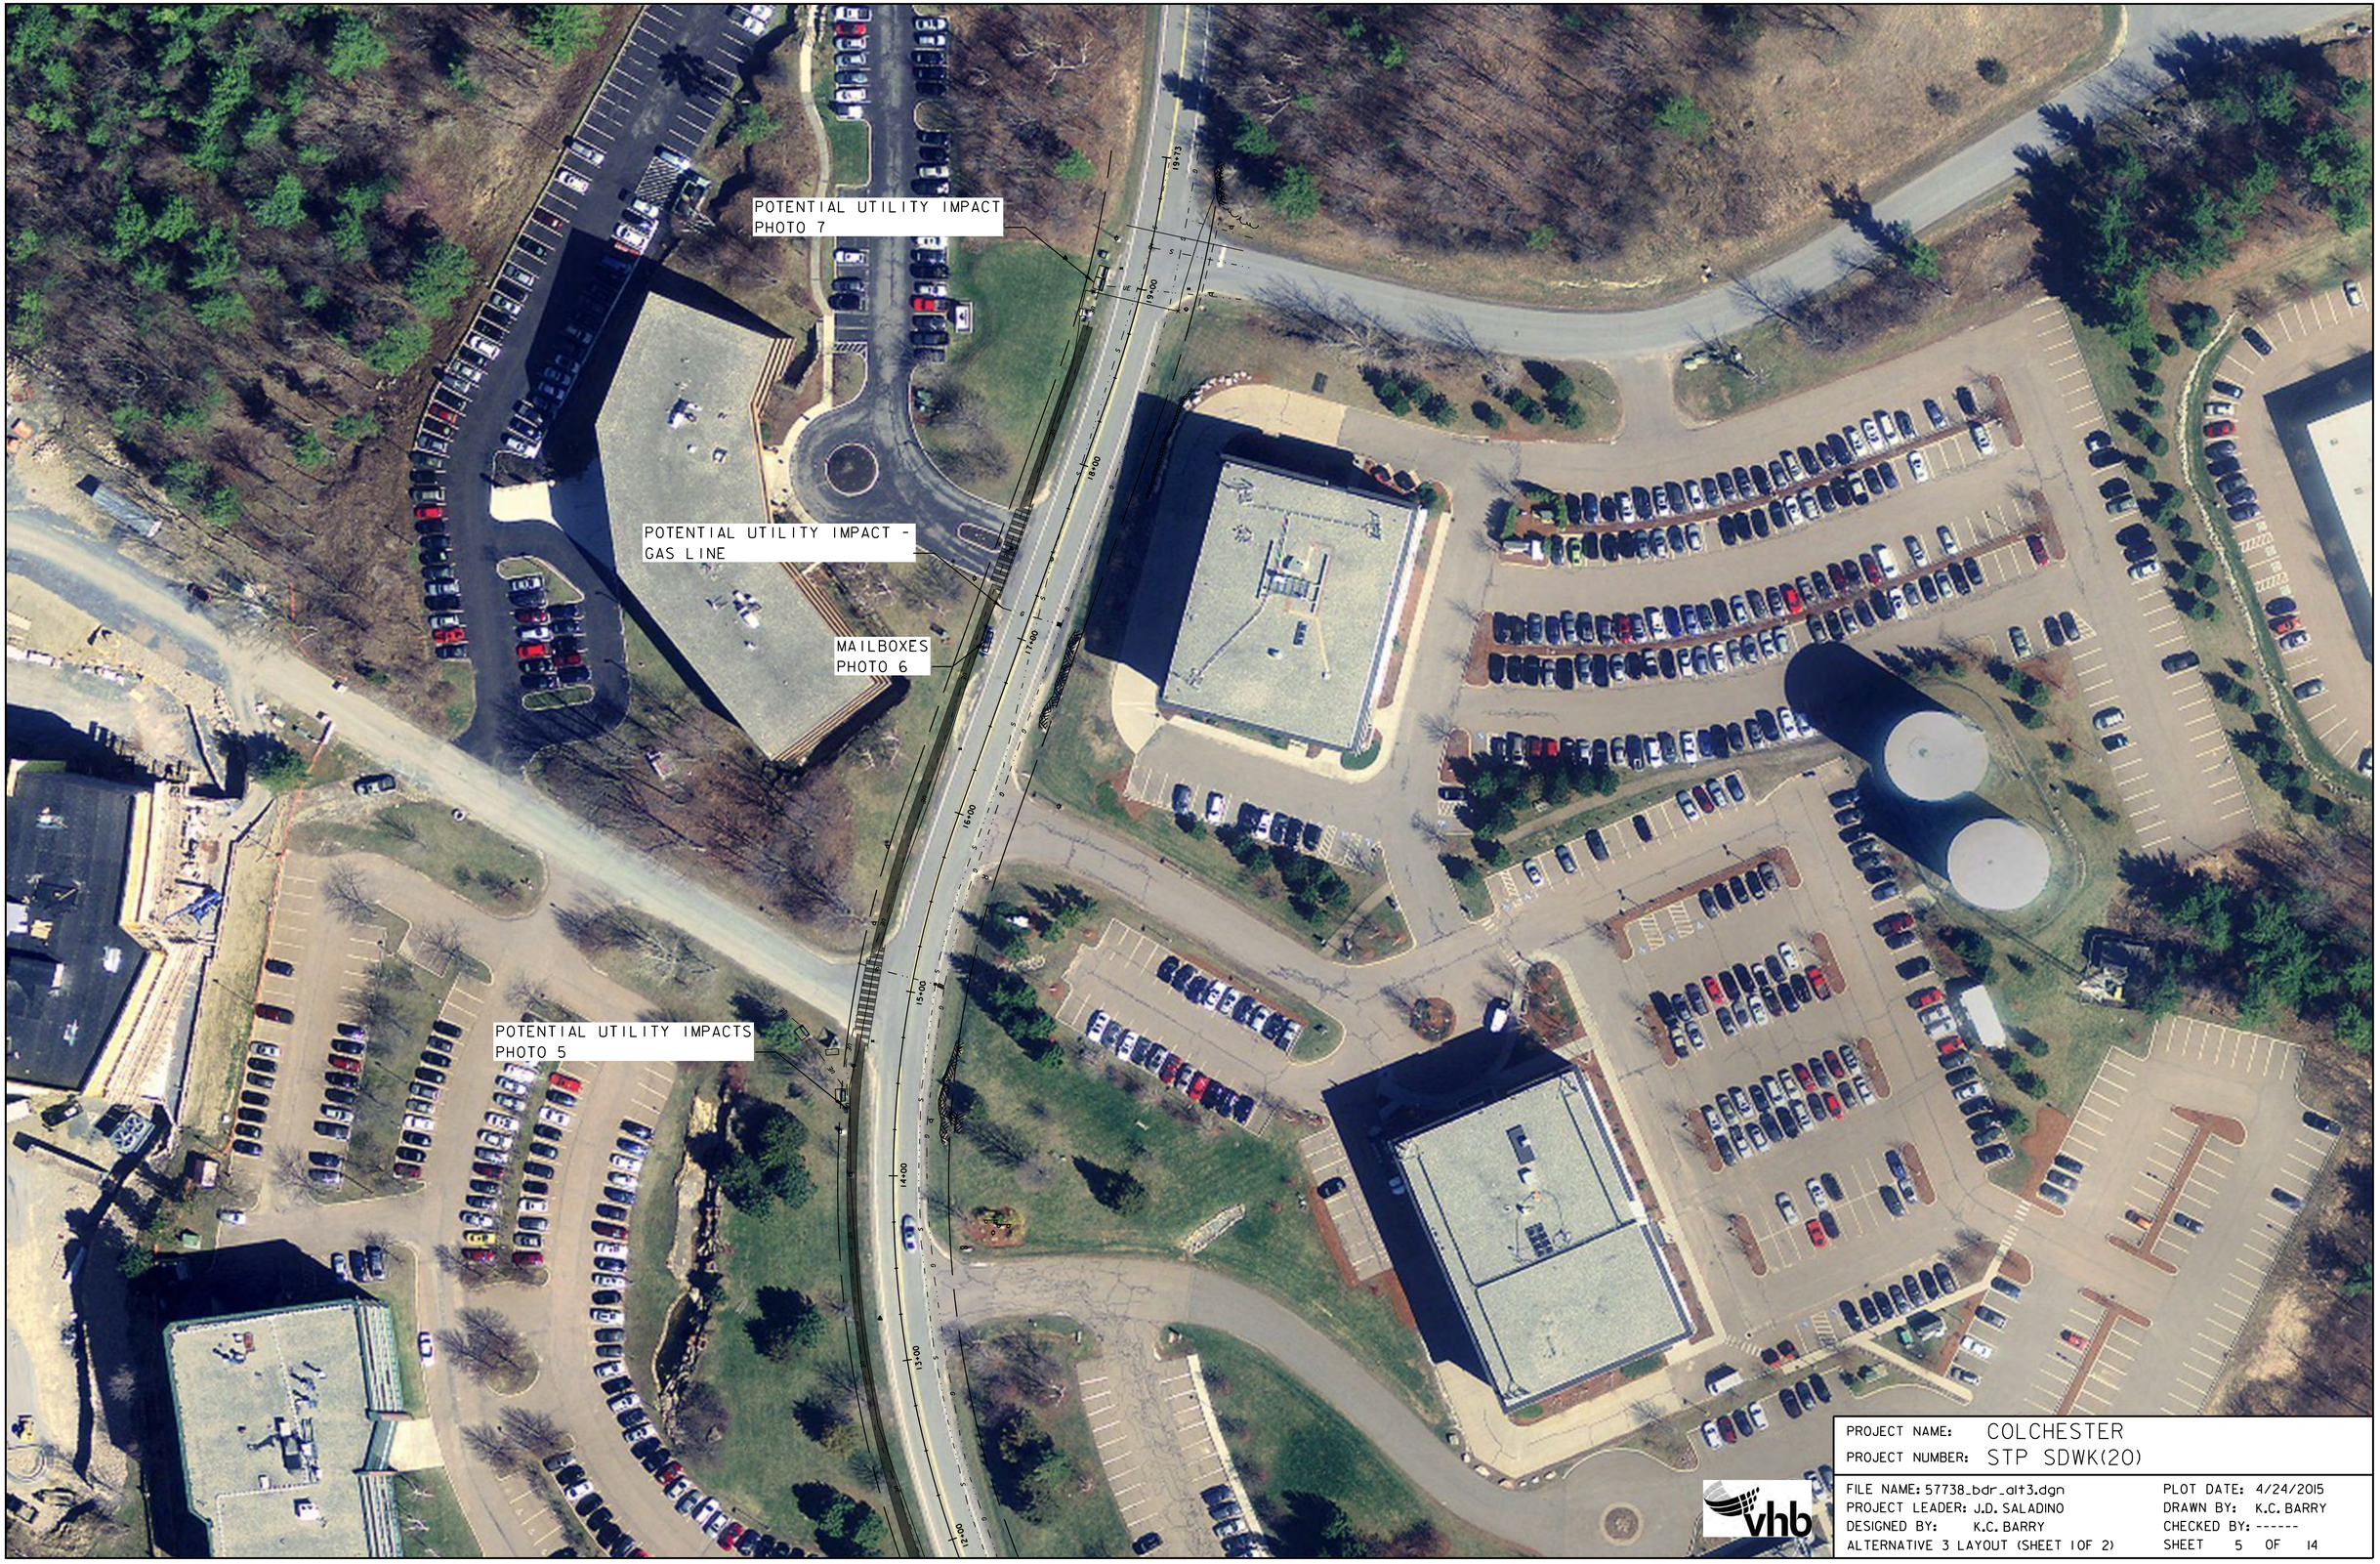

PROJECT NAME: COLCHESTER
PROJECT NUMBER: STP SDWK(20)

FILE NAME: 57738_bdr_alt3.dgn
PROJECT LEADER: J.D. SALADINO
DESIGNED BY: K.C. BARRY
ALTERNATIVE 3 LAYOUT (SHEET 1OF 2)

PLOT DATE: 4/24/2015
DRAWN BY: K.C. BARRY
CHECKED BY: ------
SHEET 5 OF 14

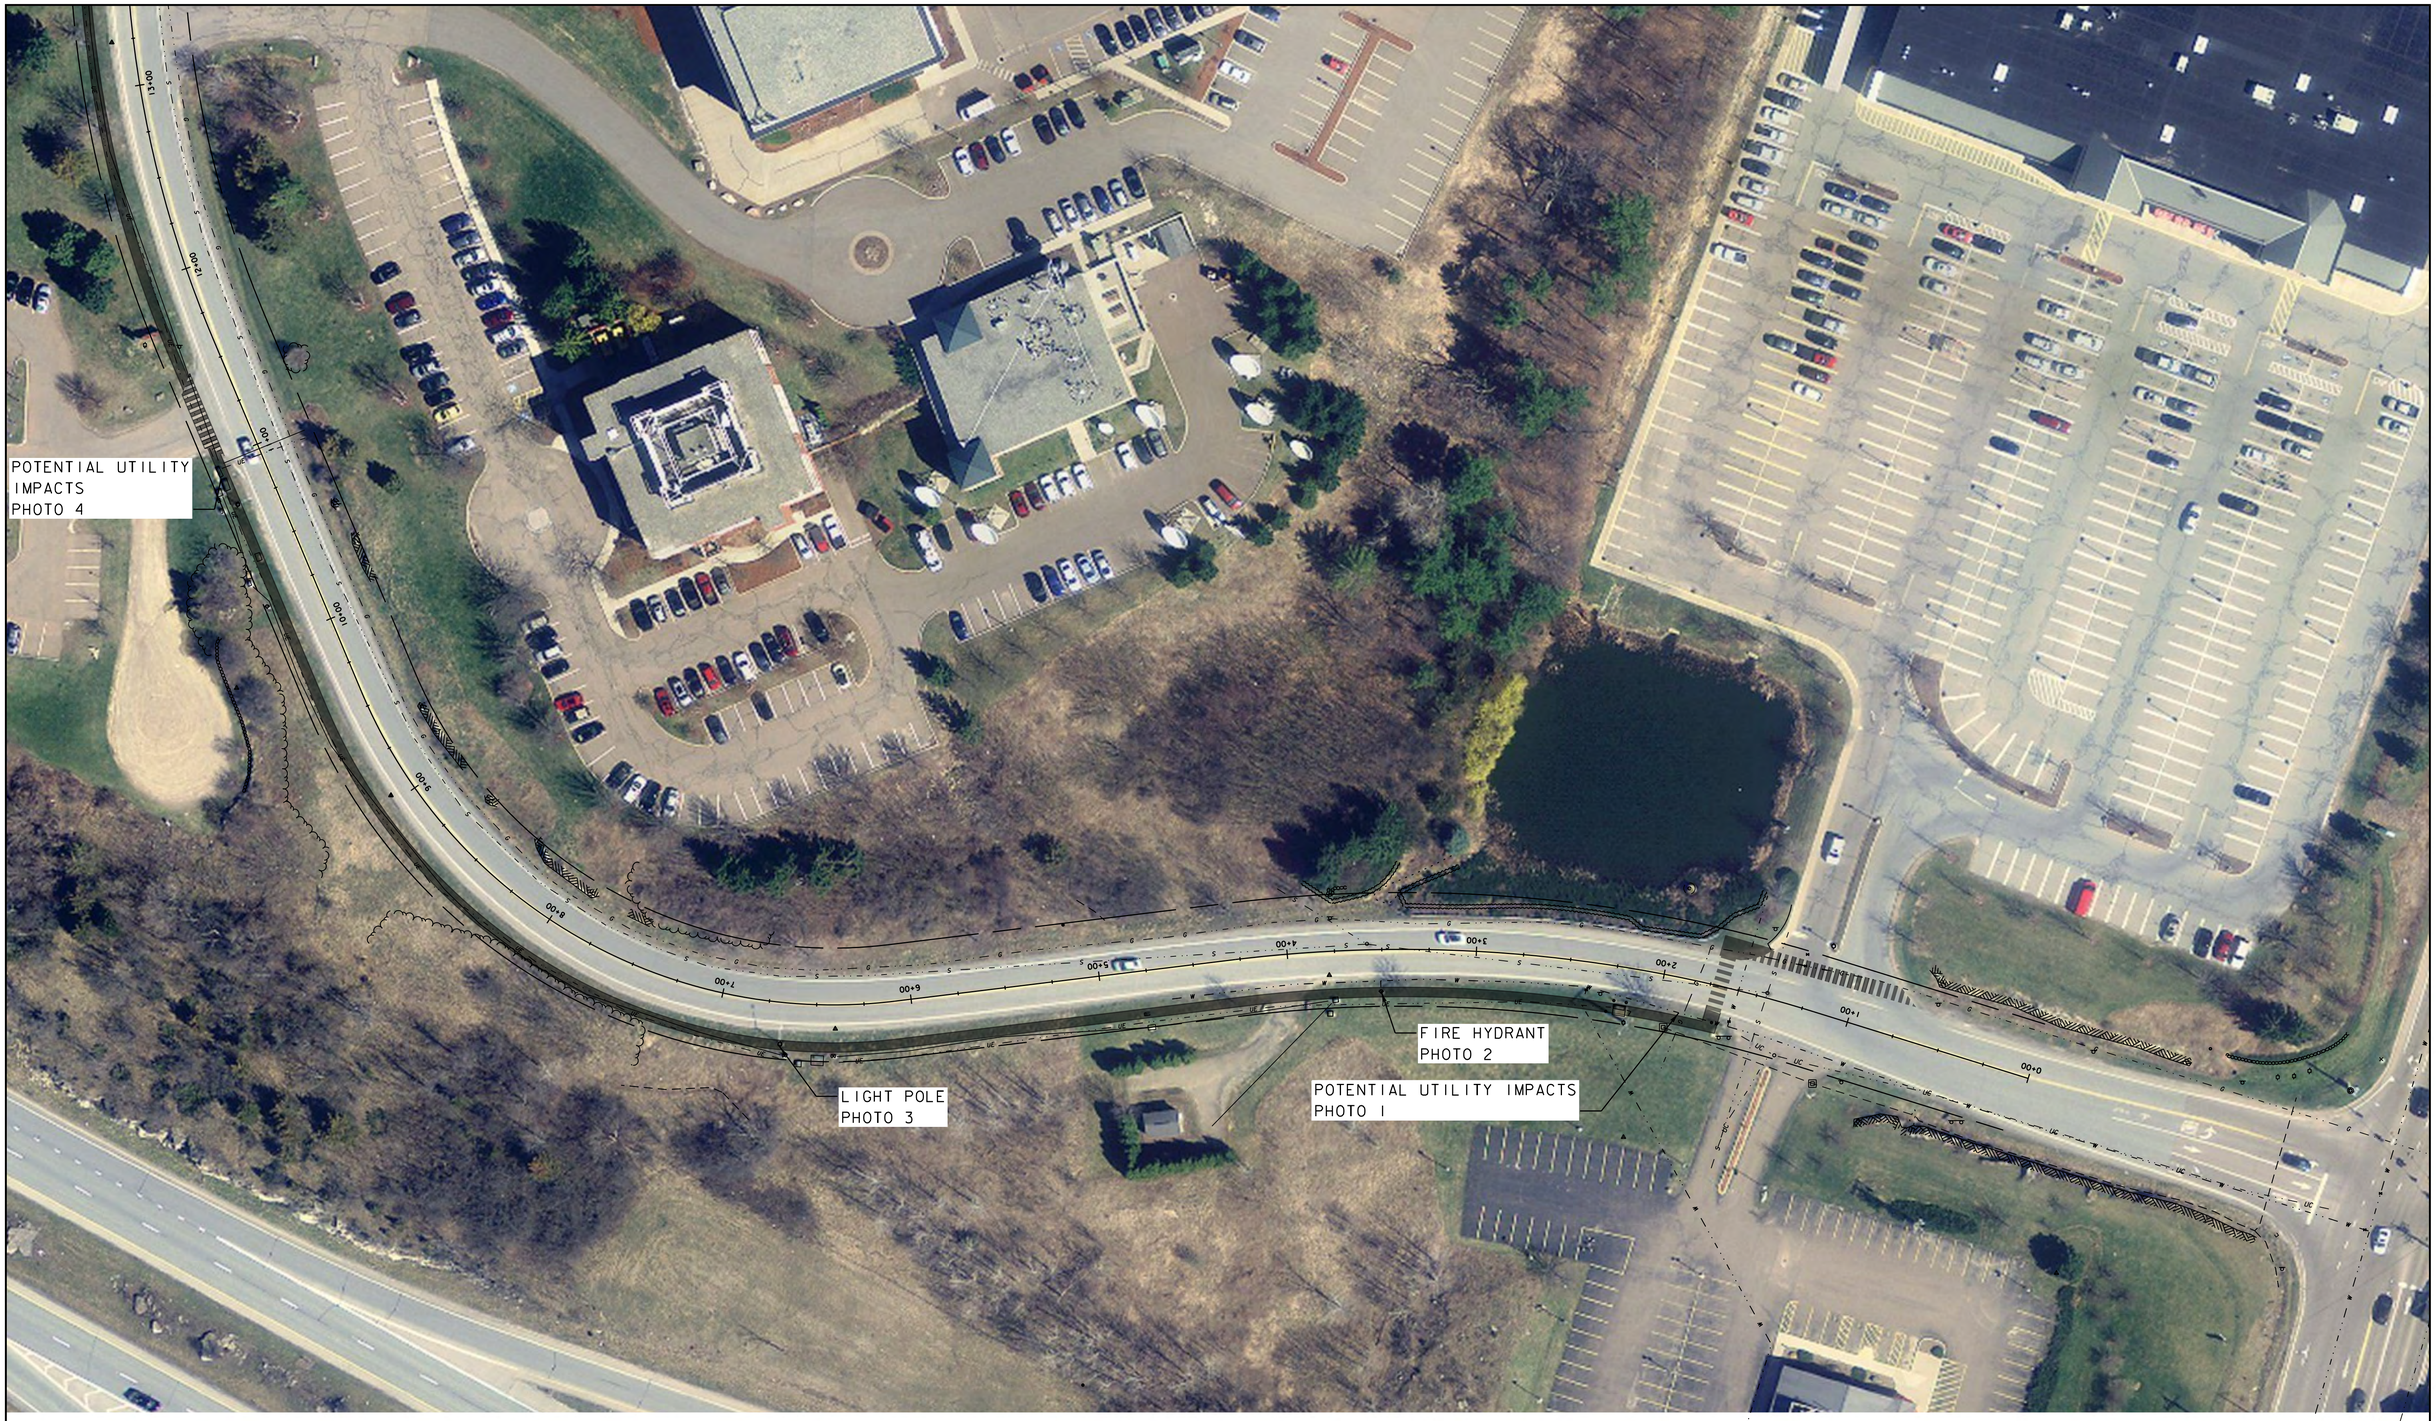

PROJECT NAME: COLCHESTER
PROJECT NUMBER: STP SDWK(20)

FILE NAME: 57738_bdr_alt3.dgn
PROJECT LEADER: J.D. SALADINO
DESIGNED BY: K.C. BARRY
ALTERNATIVE 3 LAYOUT (SHEET 2 OF 2)

PLOT DATE: 4/24/2015
DRAWN BY: K.C. BARRY
CHECKED BY: ------
SHEET 6 OF 14

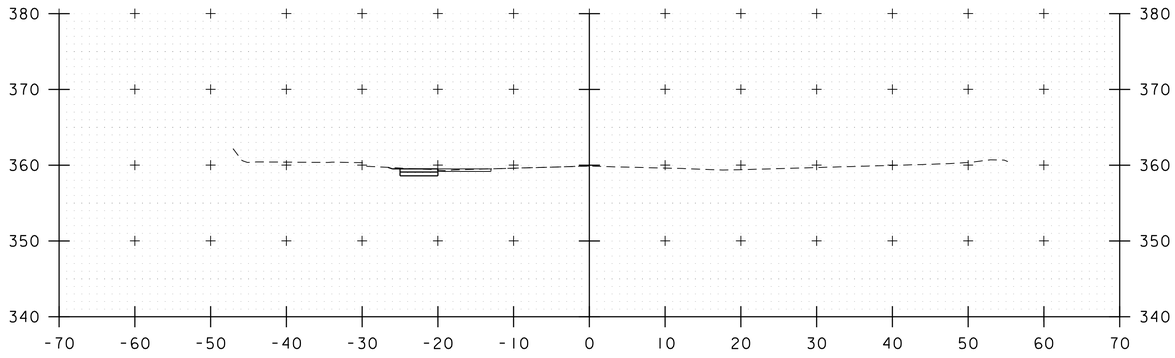

1+00

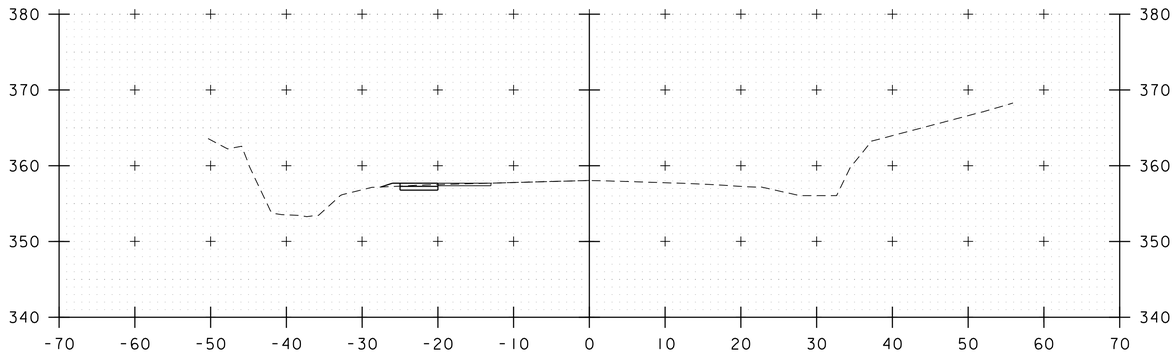

0+50

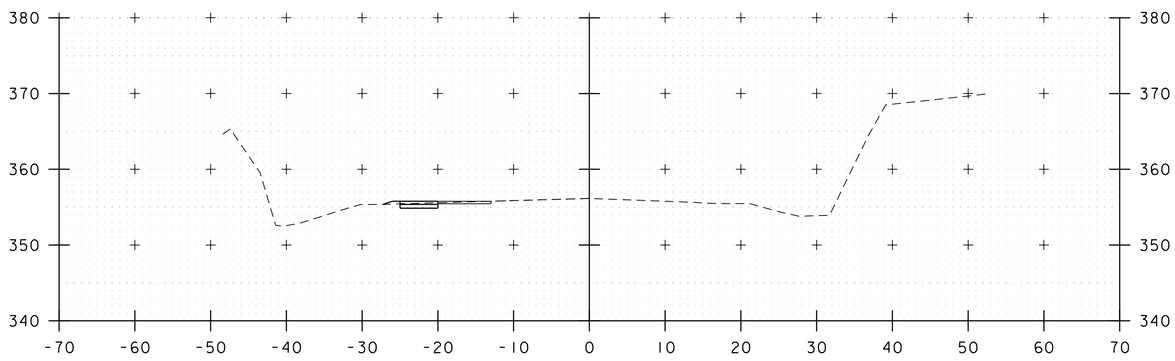

0+00

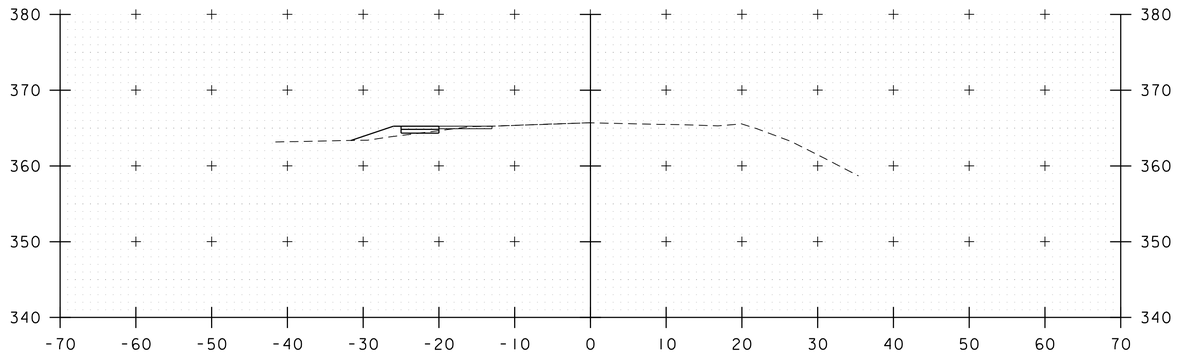

2+50

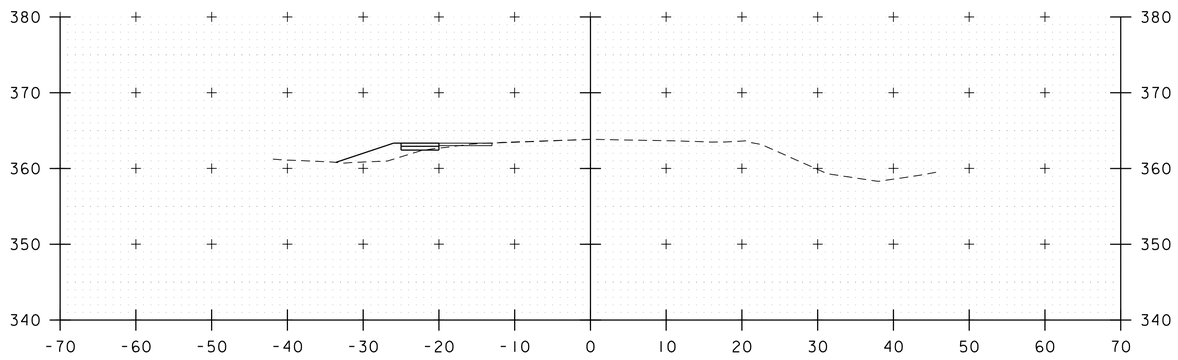

2+00

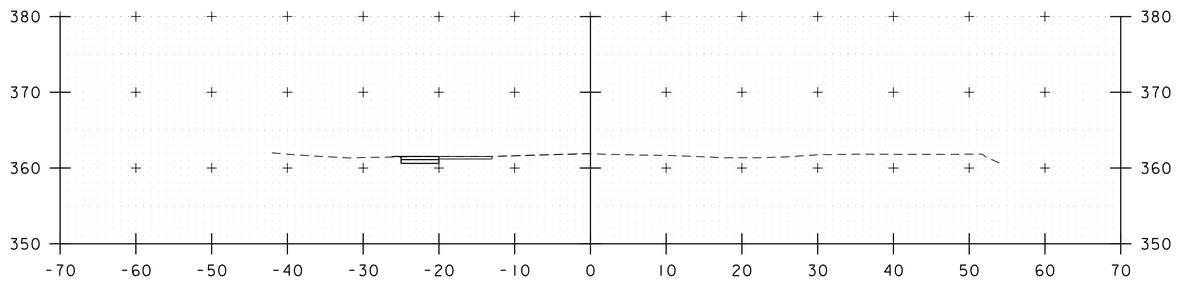

1+50

PROJECT NAME:	COLCHESTER
PROJECT NUMBER:	STP SDWK(20)

FILE NAME: 57738_Graphics_V2.dgn	PLOT DATE: 4/24/2015
PROJECT LEADER: J.D. SALADINO	DRAWN BY: K.C. BARRY
DESIGNED BY: K.C. BARRY	CHECKED BY: ------
CROSS SECTIONS (10F 7)	SHEET 7 OF 14

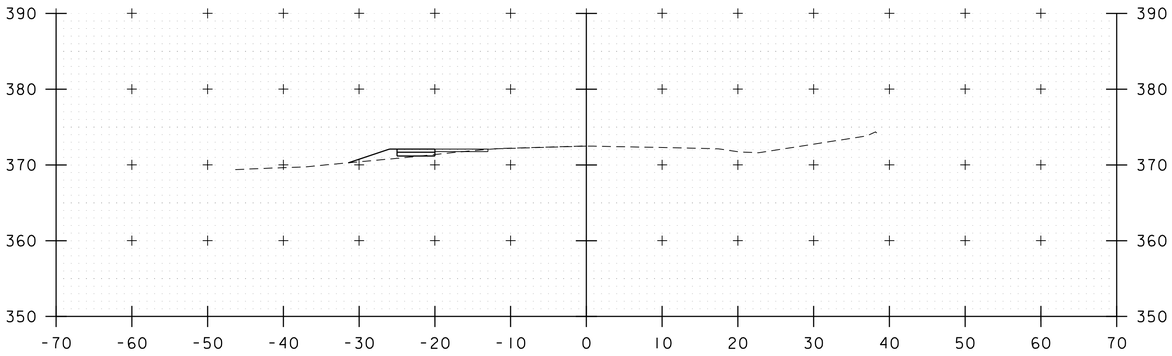

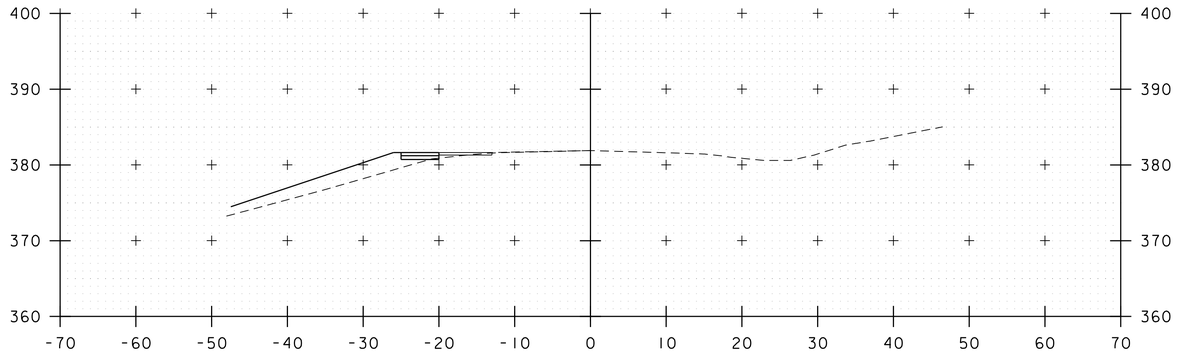

4+00

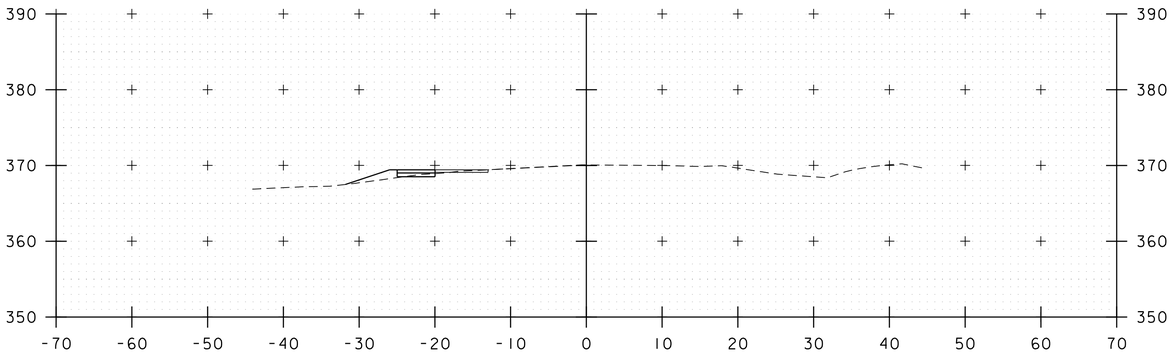

5+50

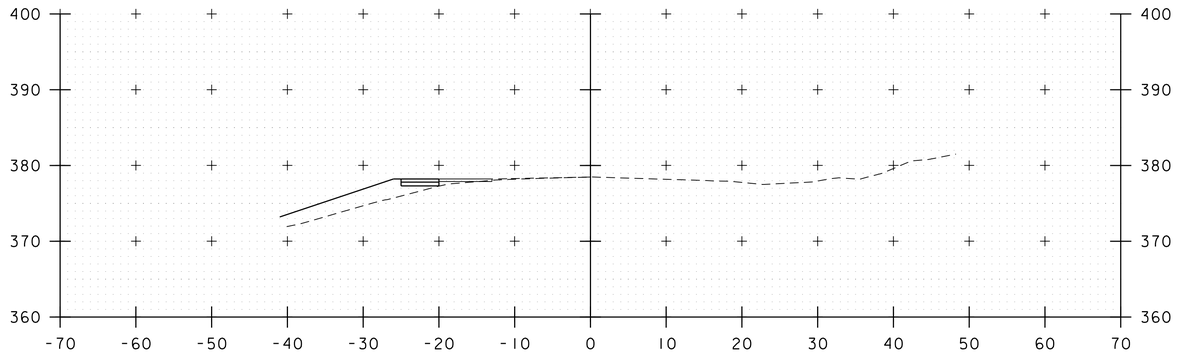

3+50

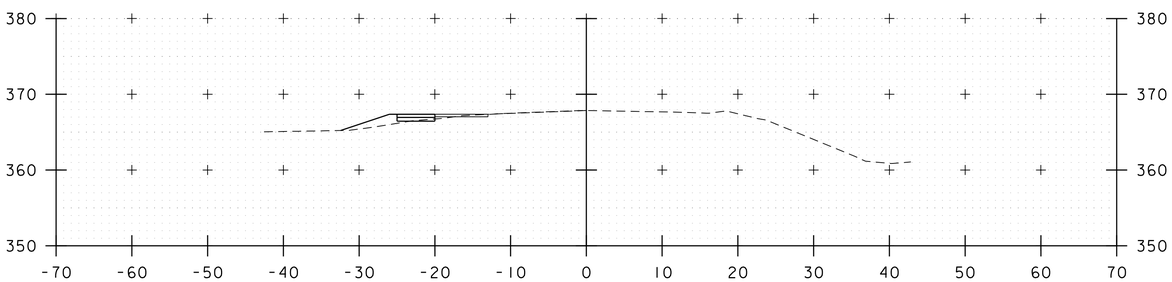

5+00

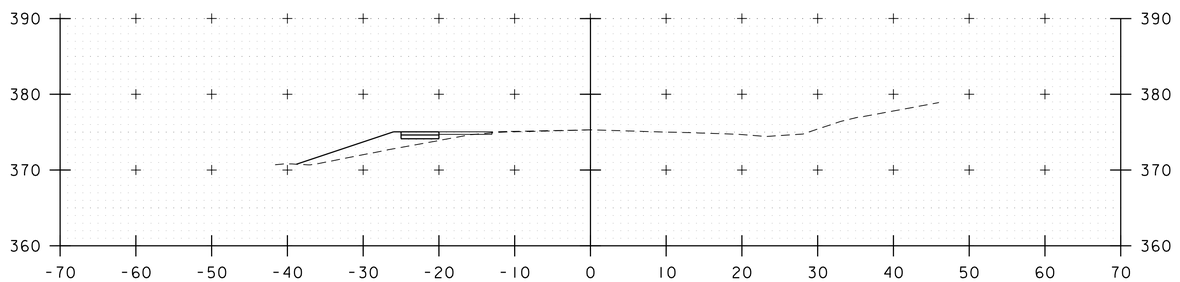

3+00

4+50

PROJECT NAME:	COLCHESTER
PROJECT NUMBER:	STP SDWK(20)

FILE NAME: 57738_Graphics_V2.dgn	PLOT DATE: 4/24/2015
PROJECT LEADER: J.D. SALADINO	DRAWN BY: K.C. BARRY
DESIGNED BY: K.C. BARRY	CHECKED BY: ------
CROSS SECTIONS (2 OF 7)	SHEET 8 OF 14

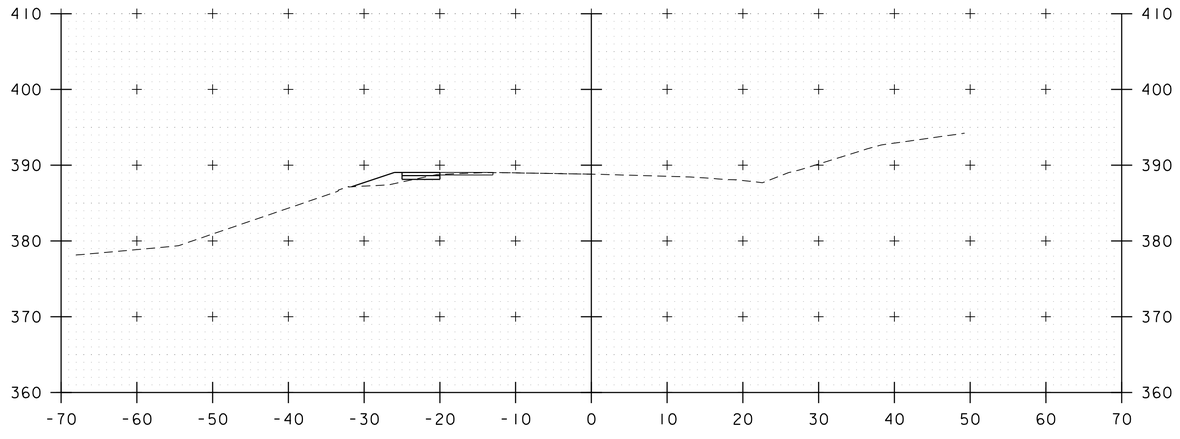

6+50

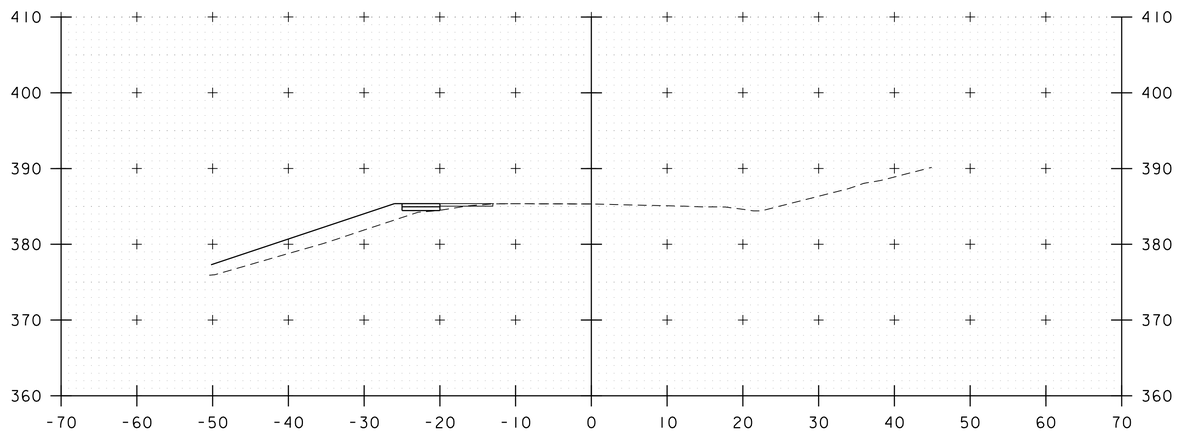

6+00

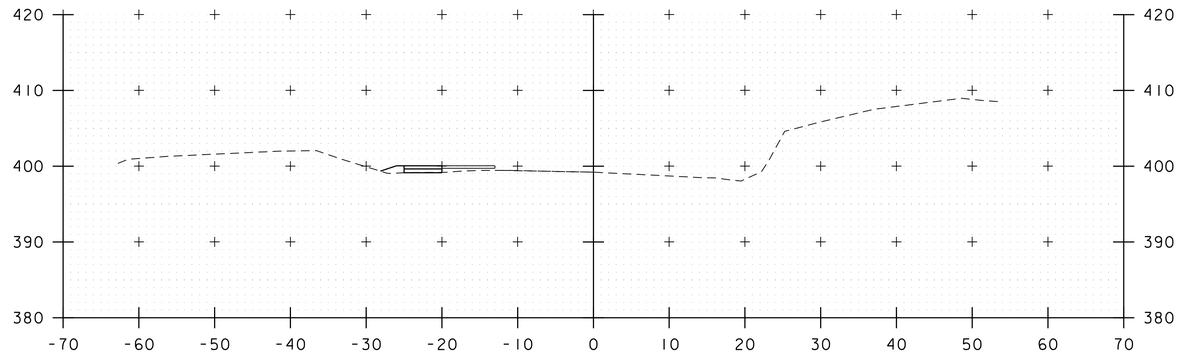

8+00

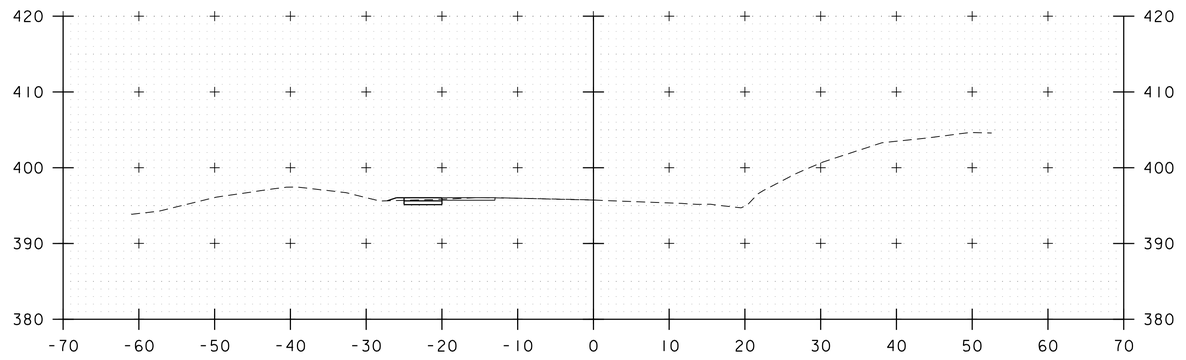

7+50

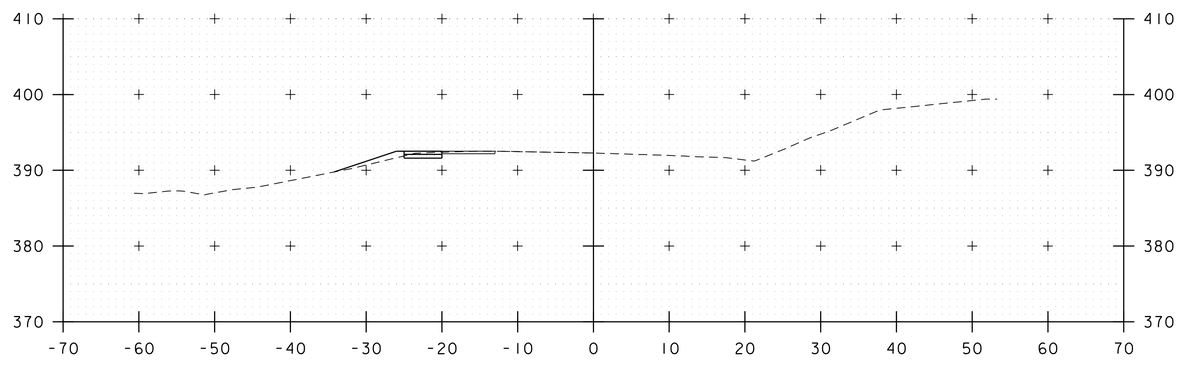

7+00

PROJECT NAME:	COLCHESTER
PROJECT NUMBER:	STP SDWK(20)

FILE NAME: 57738_Graphics_V2.dgn	PLOT DATE: 4/24/2015
PROJECT LEADER: J.D. SALADINO	DRAWN BY: K.C. BARRY
DESIGNED BY: K.C. BARRY	CHECKED BY: ------
CROSS SECTIONS (3 OF 7)	SHEET 9 OF 14

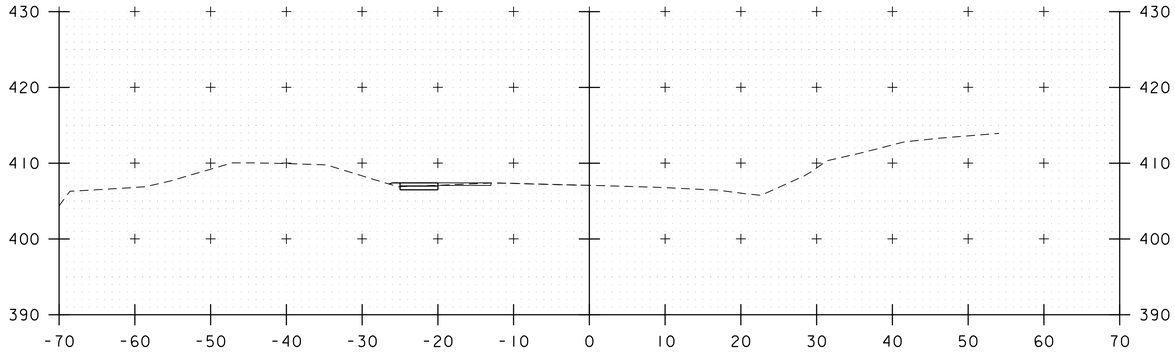

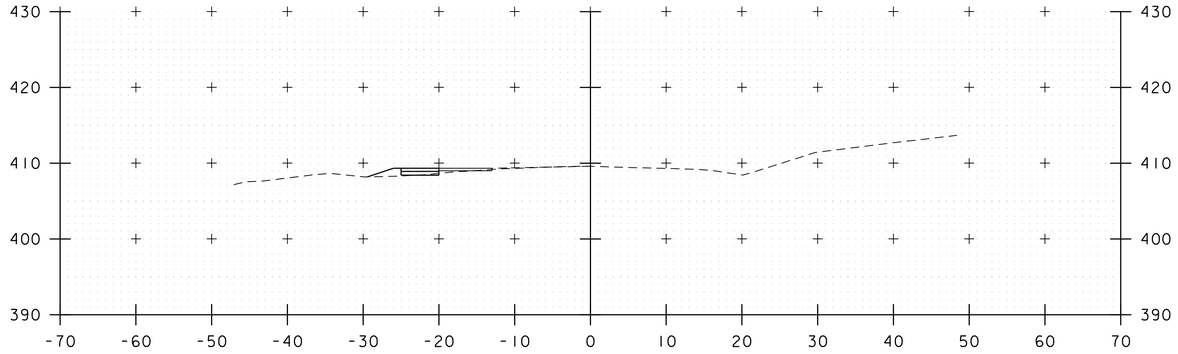

9+50

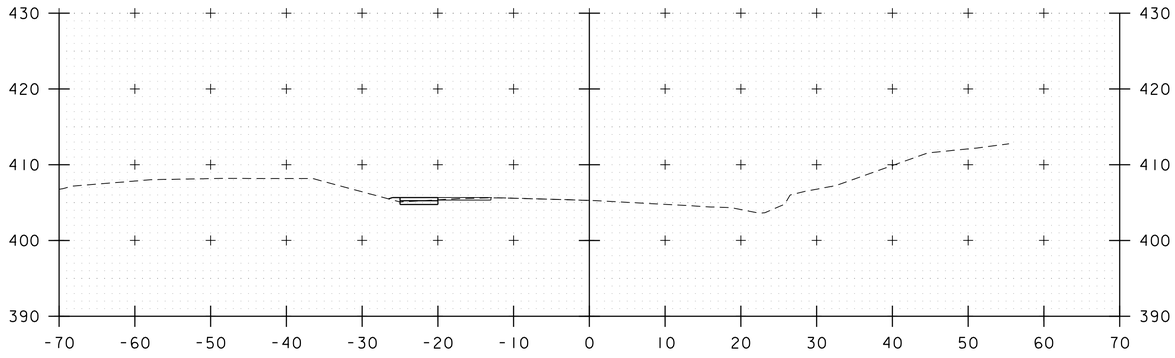

11+00

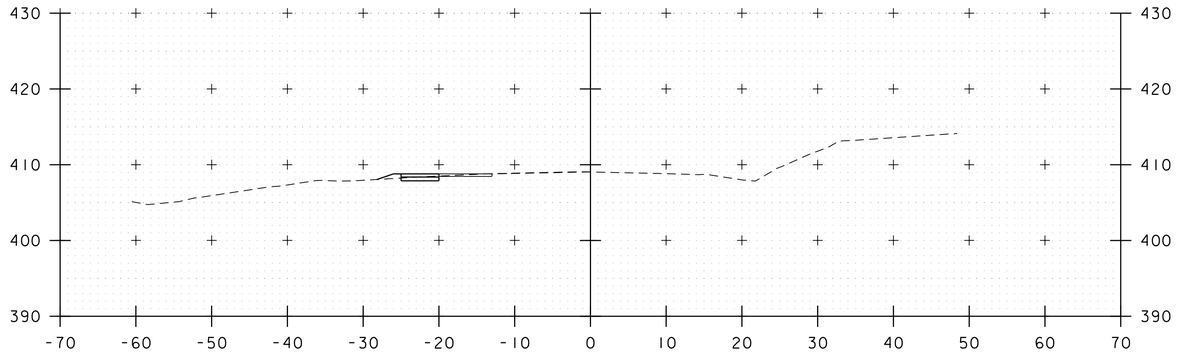

9+00

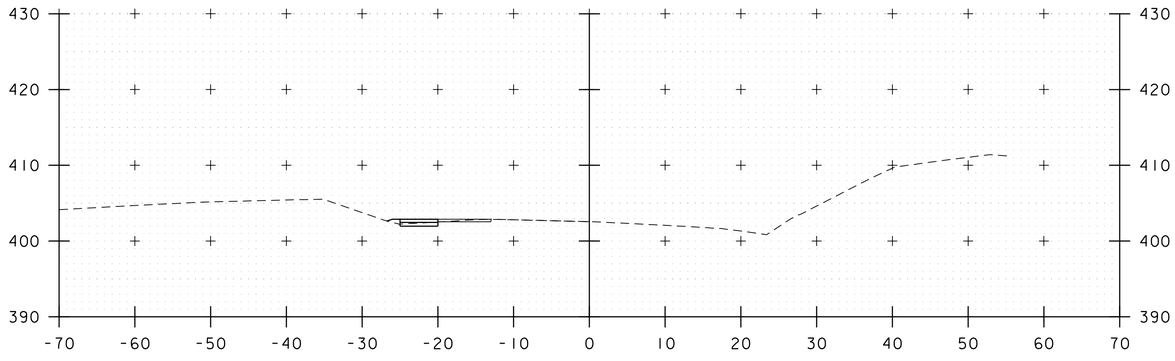

10+50

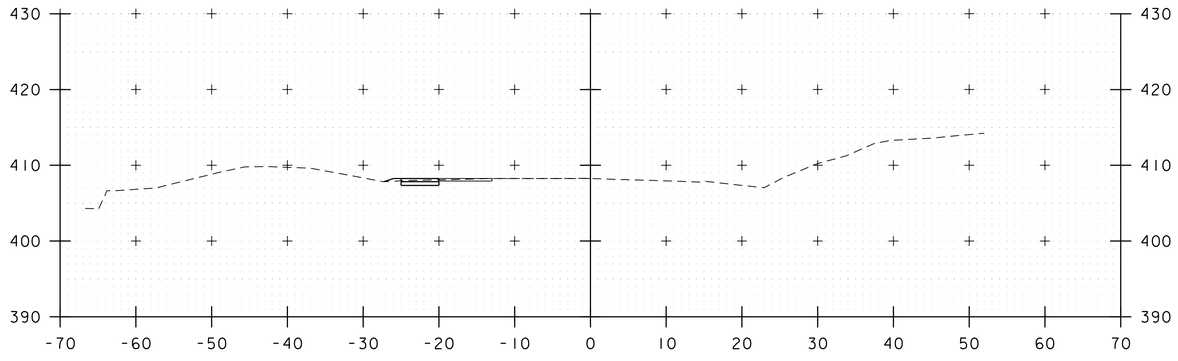

8+50

10+00

PROJECT NAME:	COLCHESTER
PROJECT NUMBER:	STP SDWK(20)

FILE NAME: 57738_Graphics_V2.dgn	PLOT DATE: 4/24/2015
PROJECT LEADER: J.D. SALADINO	DRAWN BY: K.C. BARRY
DESIGNED BY: K.C. BARRY	CHECKED BY: ------
CROSS SECTIONS (4 OF 7)	SHEET 10 OF 14

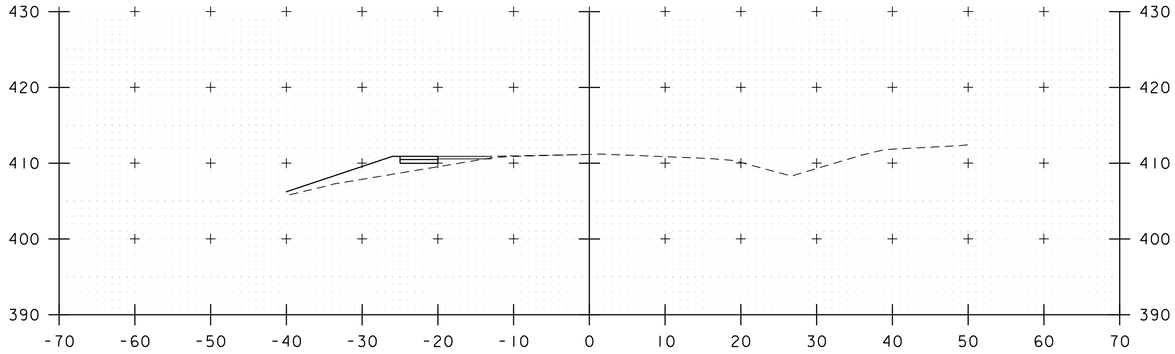

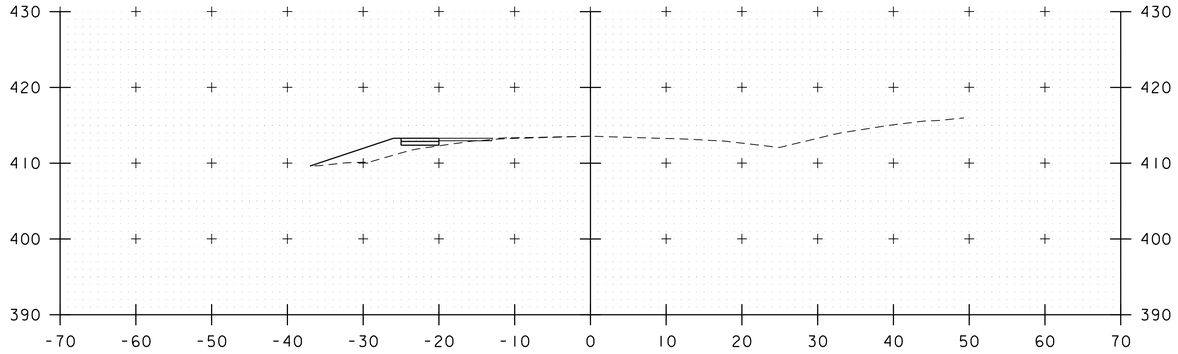

12+50

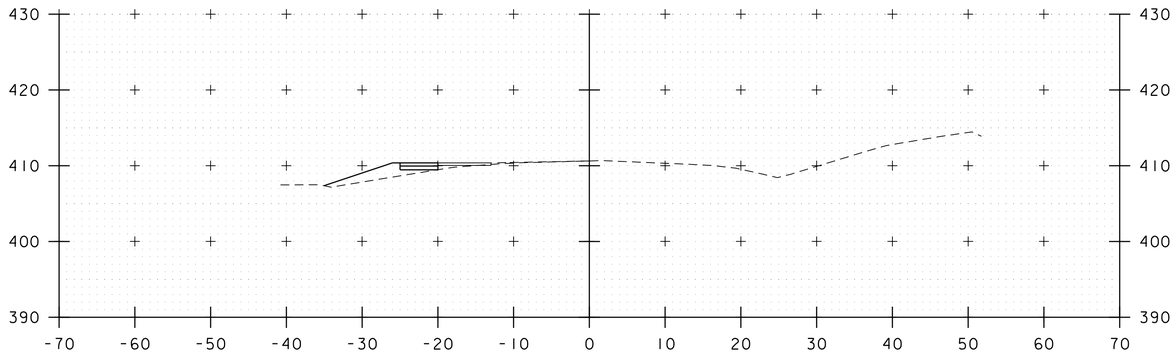

14+00

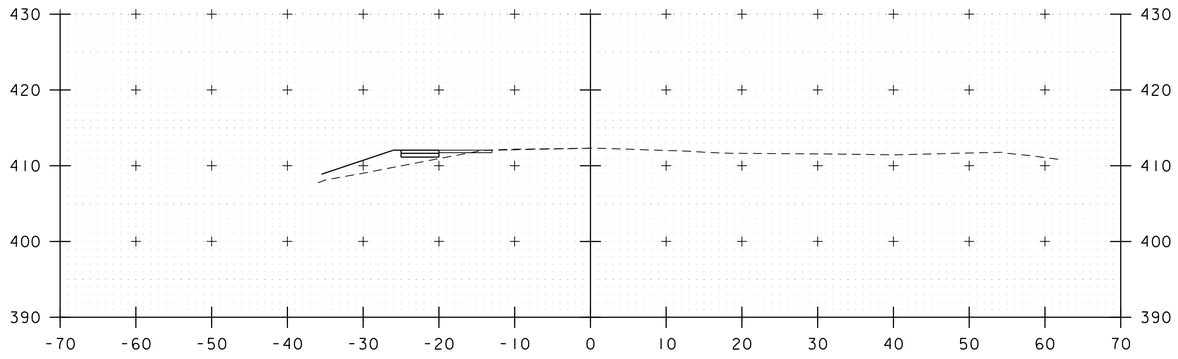

12+00

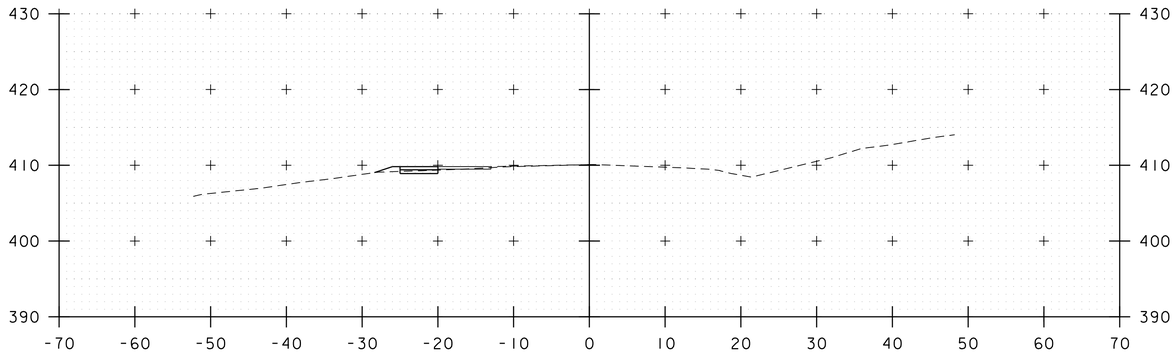

13+50

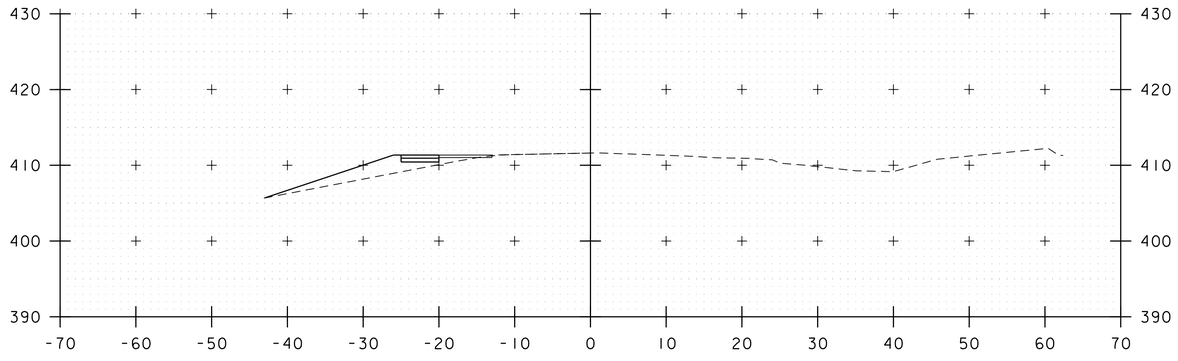

11+50

13+00

PROJECT NAME:	COLCHESTER
PROJECT NUMBER:	STP SDWK(20)

FILE NAME: 57738_Graphics_V2.dgn	PLOT DATE: 4/24/2015
PROJECT LEADER: J.D. SALADINO	DRAWN BY: K.C. BARRY
DESIGNED BY: K.C. BARRY	CHECKED BY: ------
CROSS SECTIONS (5 OF 7)	SHEET 11 OF 14

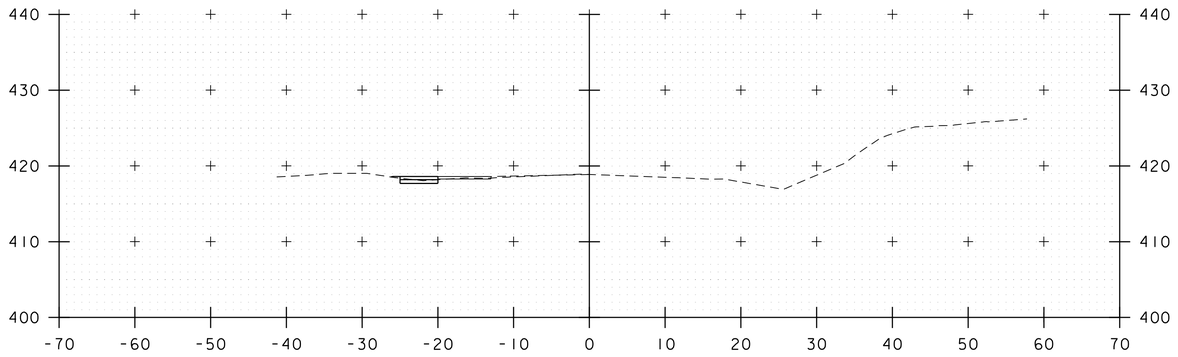

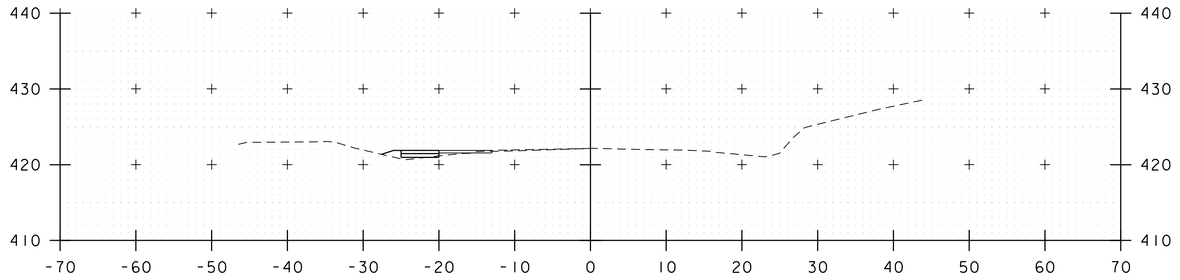

15+50

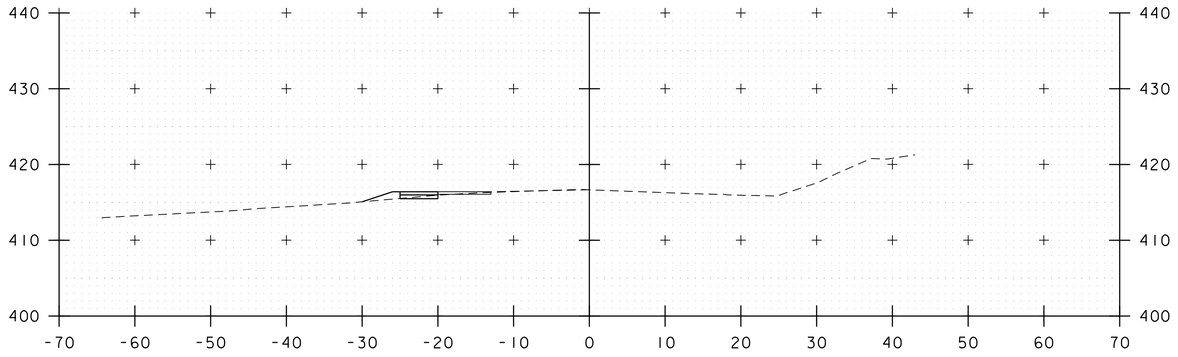

17+00

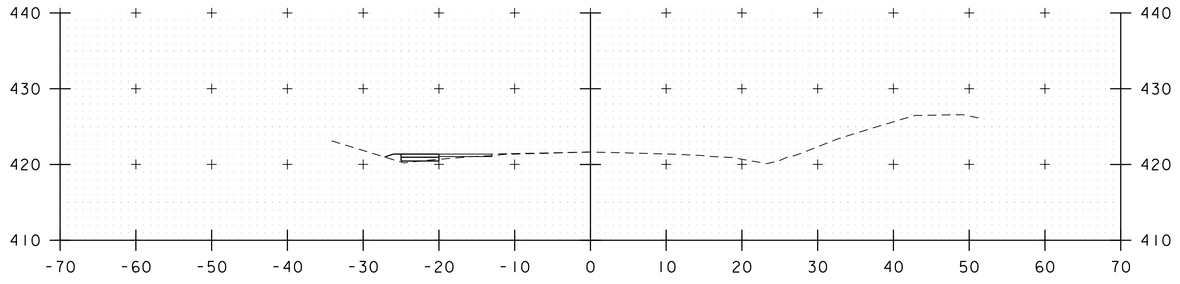

16+50

15+00

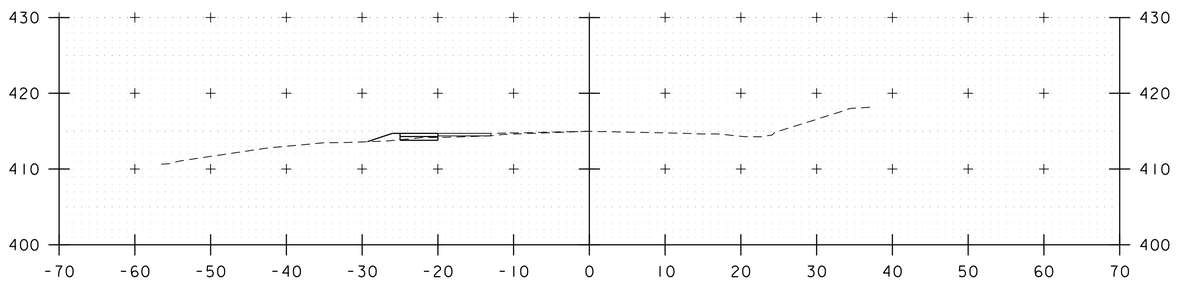

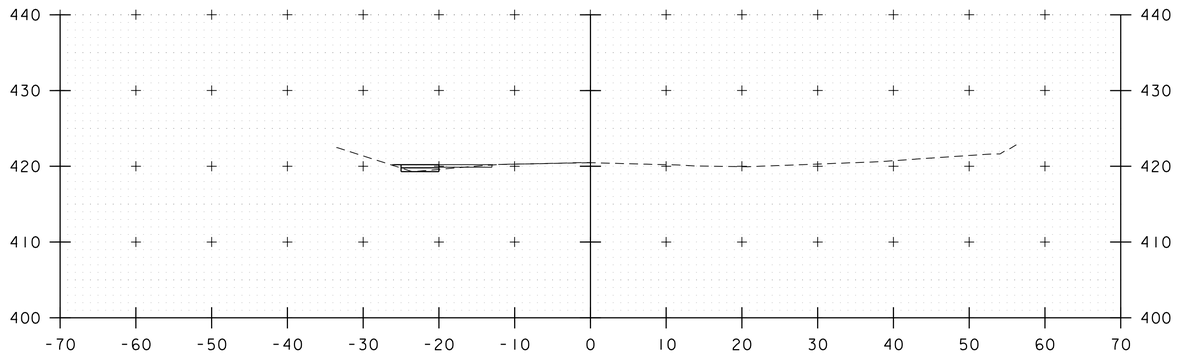

14+50

16+00

PROJECT NAME:	COLCHESTER
PROJECT NUMBER:	STP SDWK(20)

FILE NAME: 57738_Graphics_V2.dgn	PLOT DATE: 4/24/2015
PROJECT LEADER: J.D. SALADINO	DRAWN BY: K.C. BARRY
DESIGNED BY: K.C. BARRY	CHECKED BY: ------
CROSS SECTIONS (6 OF 7)	SHEET 12 OF 14

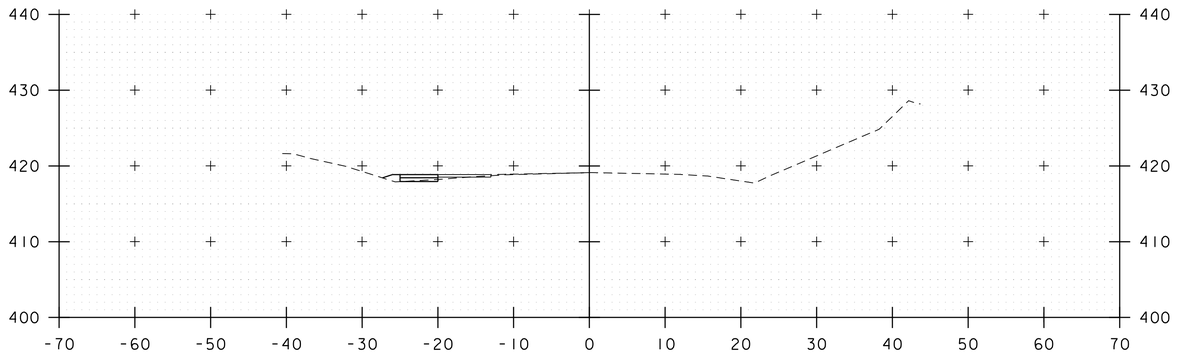

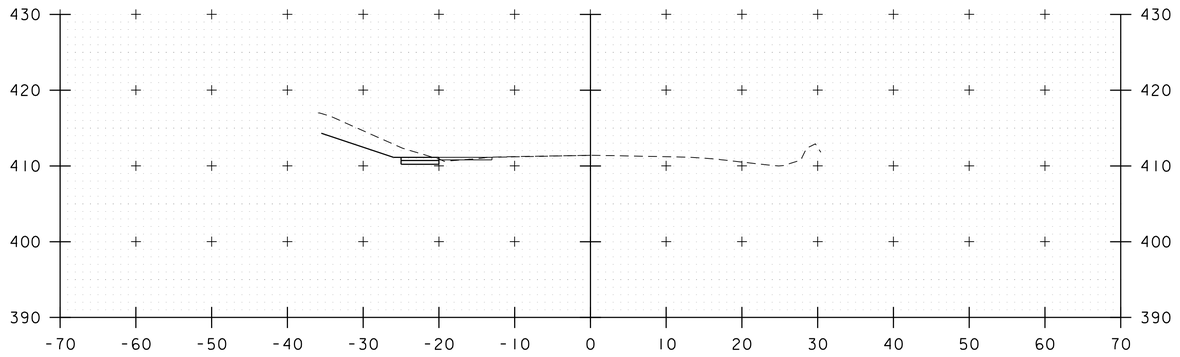

18+50

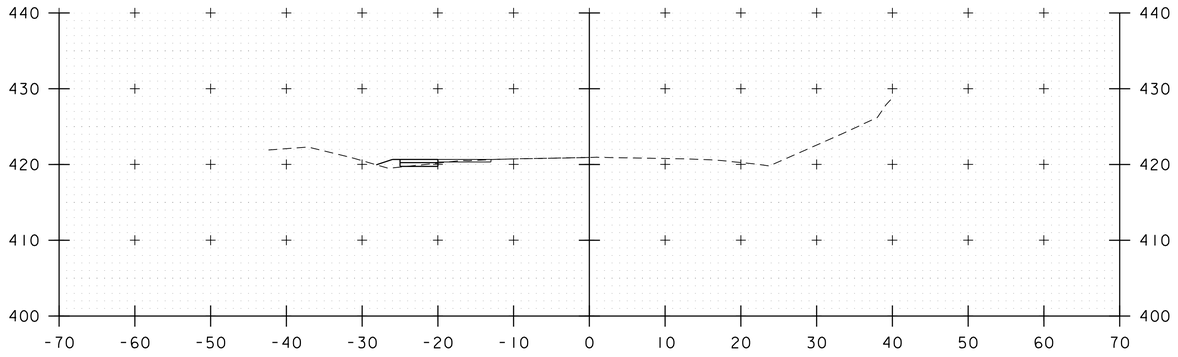

19+73

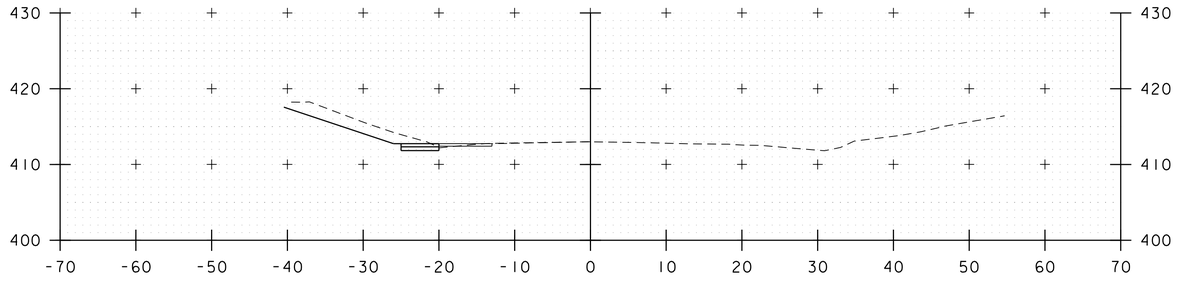

19+50

18+00

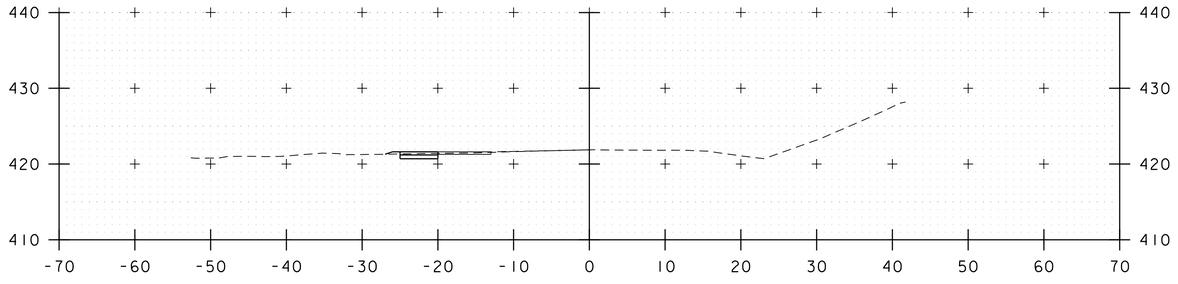

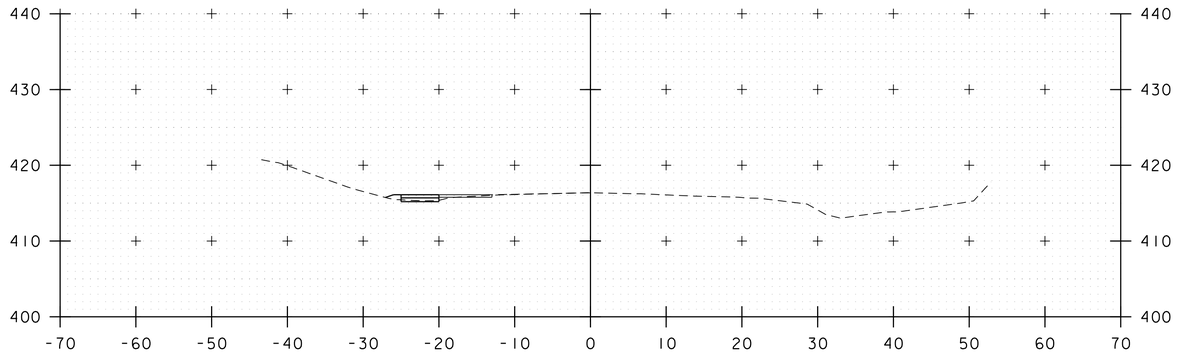

17+50

19+00

PROJECT NAME:	COLCHESTER
PROJECT NUMBER:	STP SDWK(20)

FILE NAME: 57738_Graphics_V2.dgn	PLOT DATE: 4/24/2015
PROJECT LEADER: J.D. SALADINO	DRAWN BY: K.C. BARRY
DESIGNED BY: K.C. BARRY	CHECKED BY: ------
CROSS SECTIONS (7 OF 7)	SHEET 13 OF 14

VHB 57738.00

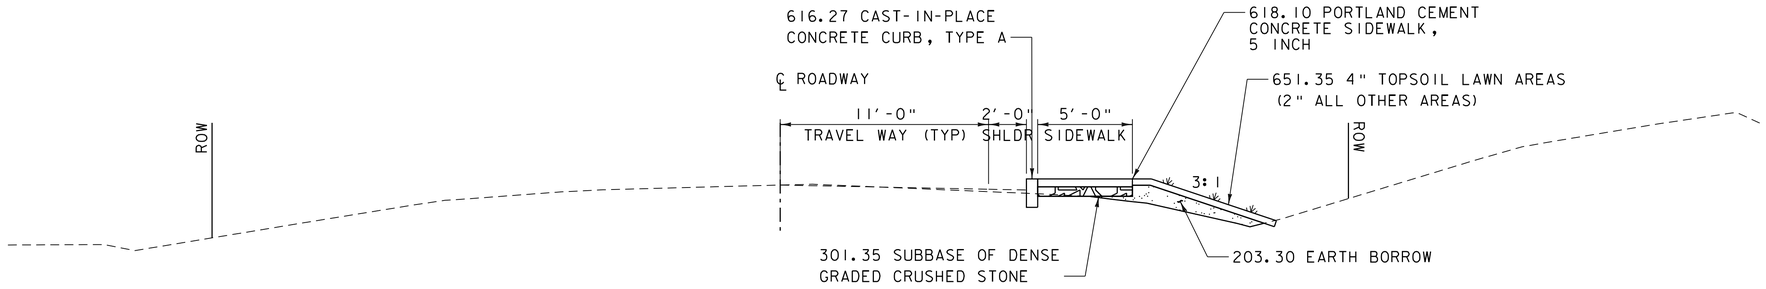

MOUTAIN VIEW DRIVE - ALTERNATIVE 1 TYP SECTION

SCALE 1/4" = 1'0"

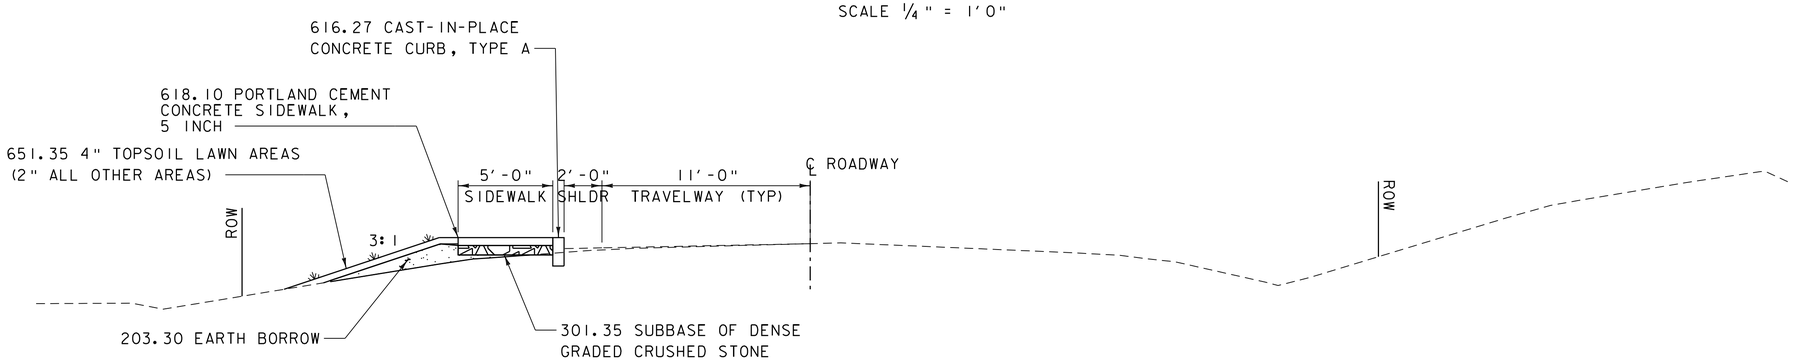

MOUTAIN VIEW DRIVE - ALTERNATIVE 2 TYP SECTION

SCALE 1/4" = 1'0"

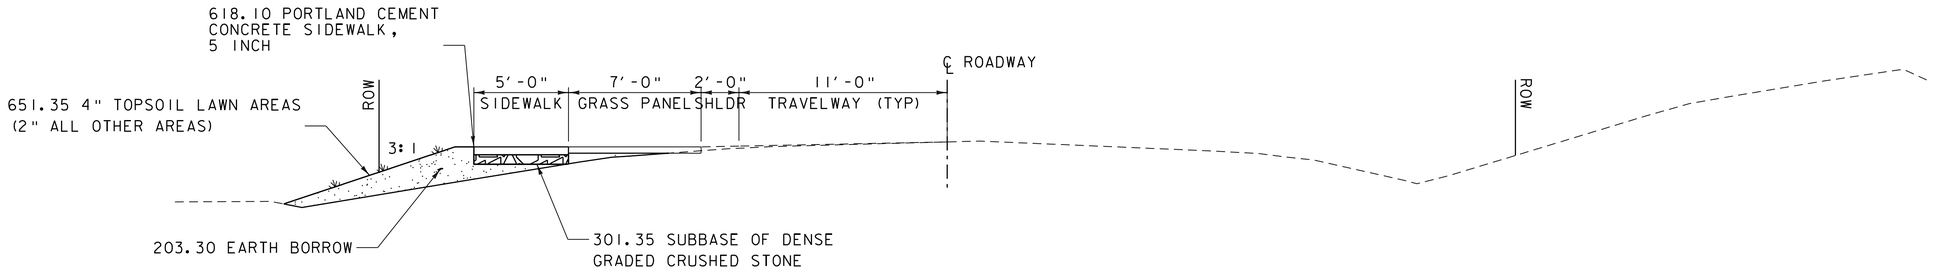

MOUTAIN VIEW DRIVE - ALTERNATIVE 3 TYP SECTION

SCALE 1/4" = 1'0"

PROJECT NAME:	COLCHESTER
PROJECT NUMBER:	STP SDWK(20)
FILE NAME: 57738_Graphics_V2.dgn	PLOT DATE: 4/24/2015
PROJECT LEADER: J.D. SALADINO	DRAWN BY: K.C. BARRY
DESIGNED BY: K.C. BARRY	CHECKED BY: ------
TYPICAL SECTIONS	SHEET 14 OF 14