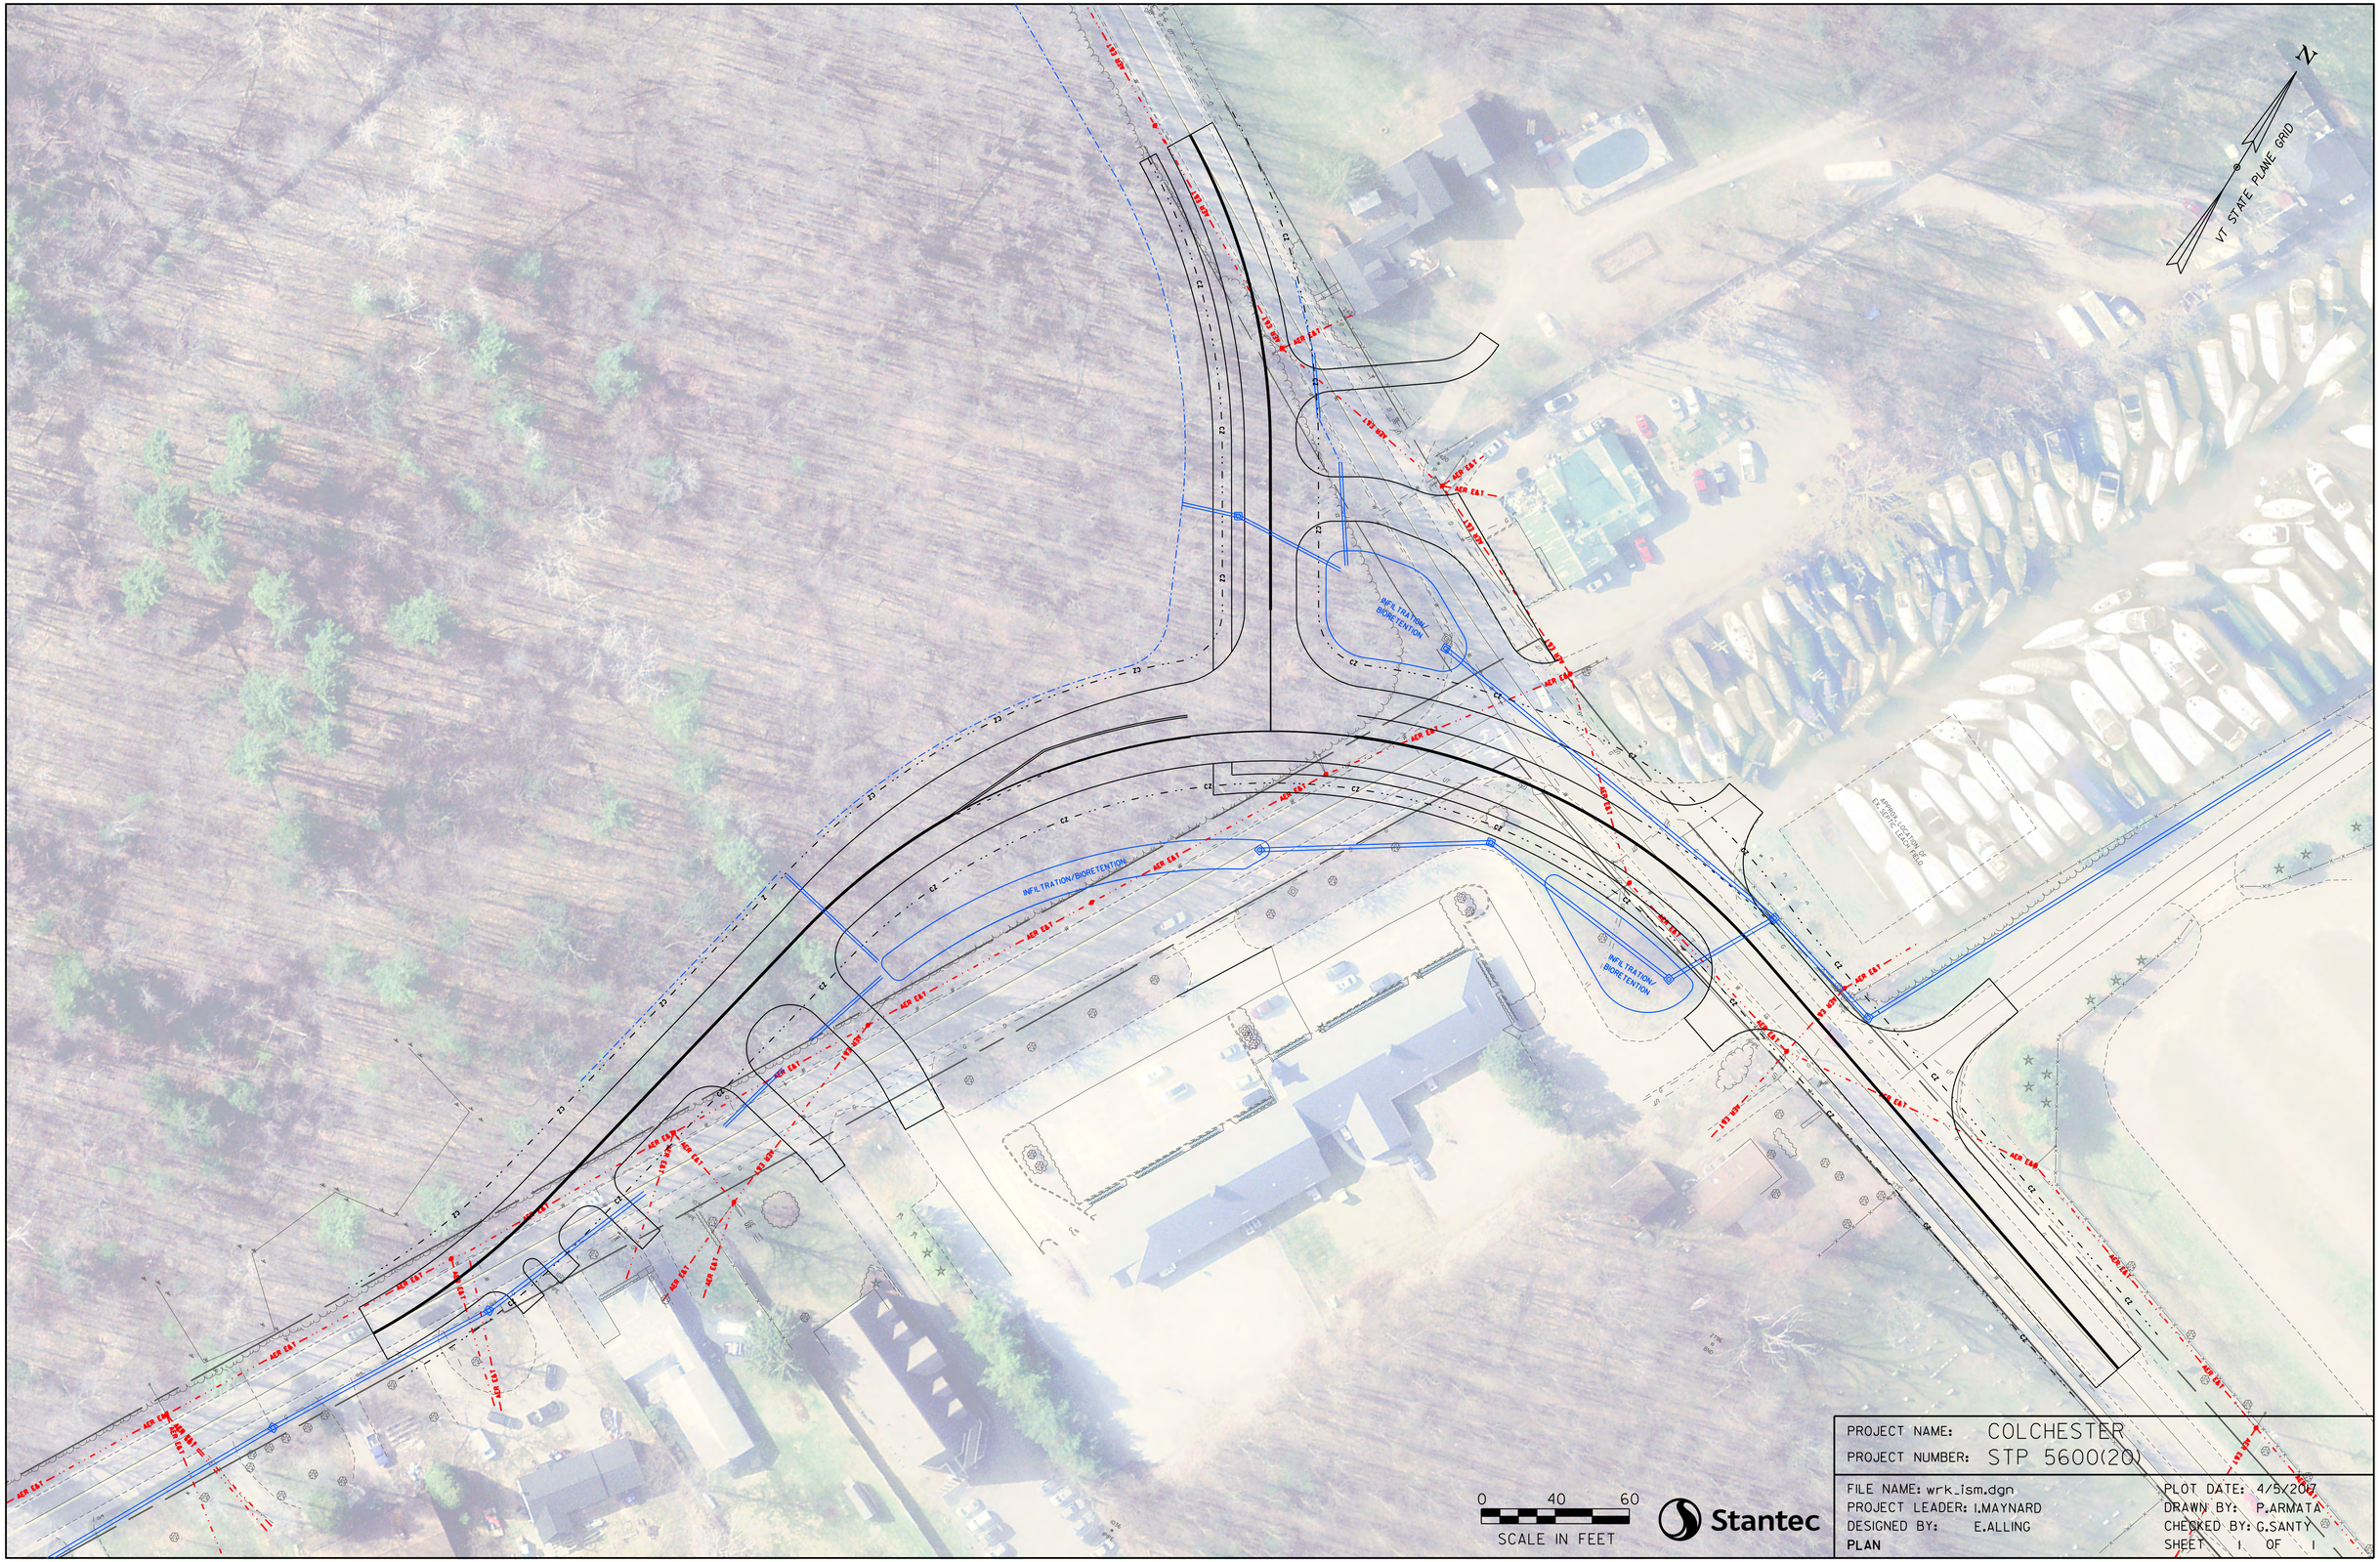

PROJECT NAME: COLCHESTER
PROJECT NUMBER: STP 5600(20)

FILE NAME: wrk_ism.dgn
PROJECT LEADER: I.MAYNARD
DESIGNED BY: E.ALLING
PLAN

PLOT DATE: 4/5/2017
DRAWN BY: P.ARMATA
CHECKED BY: G.SANTY
SHEET 1 OF 1